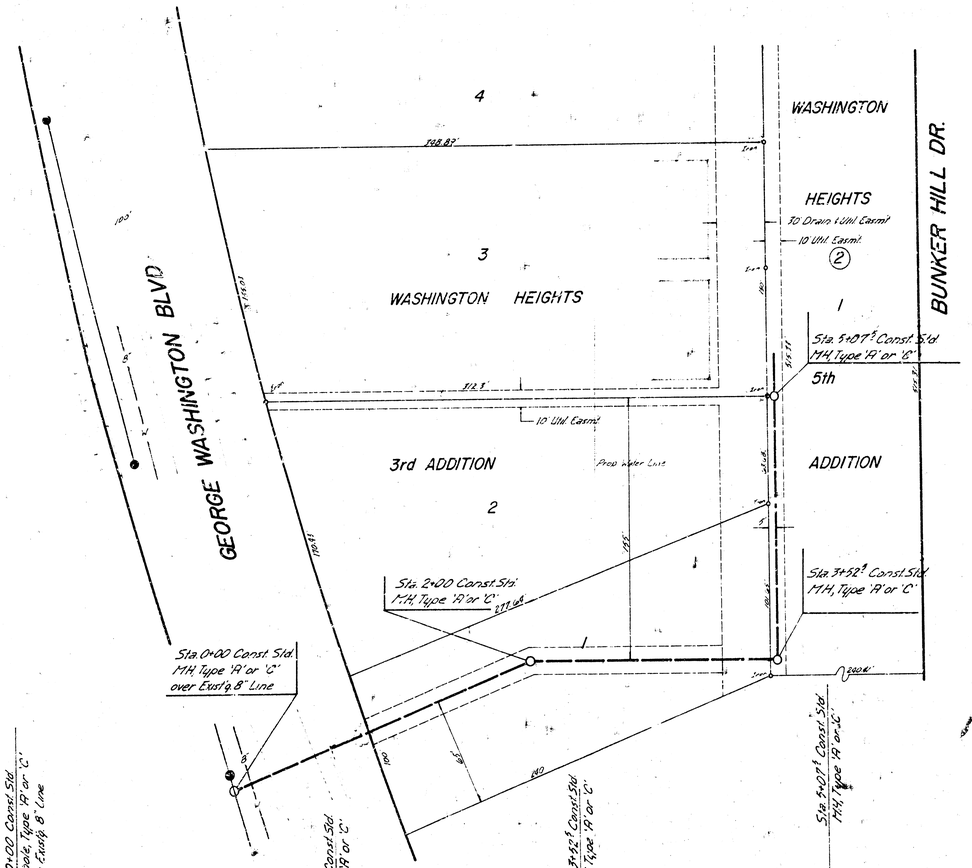

GENERAL NOTES

1. FIELD ENGINEER TO TAKE TIES TO ALL IRONS THAT MAY BE DISTURBED DURING CONSTRUCTION AND REPLACE ANY THAT ARE DESTROYED.

2. WHEN BACKFILLING TRENCH, CONTRACTOR IS TO FILL TO AN ELEVATION THAT WILL PROVIDE A MINIMUM OF 30" COVER OVER TOP OF PIPE.

3. CONTRACTOR TO CONTACT UTILITY COMPANIES FOR LOCATION OF ANY UNDERGROUND LINES.

4. CONTRACTOR TO MAINTAIN AT LEAST ONE LANE OF TRAFFIC AT ALL TIMES WHILE CROSSING GEORGE WASHINGTON BLVD.

5. FIELD ENGINEER TO SET TOP OF MANHOLES TO FINISH GRADE AS DETERMINED BY DEVELOPER.

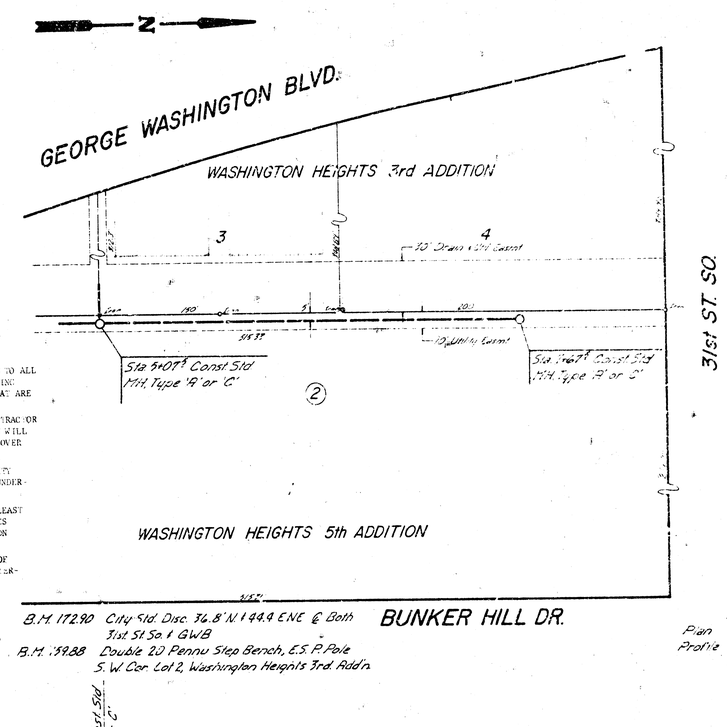

B.M. 172.90 City Std. Disc. 76.8' N. 144.4' E.N.E. ℄ Both 31st St. So. & GWB

B.M. 159.88 Double 20 Penny Step Bench, E.S. P. Pole S.W. Cor. Lot 2, Washington Heights 3rd. Addn.

Scale
Plan 1"=40'
Profile Hort. 1"=40'
Vert. 1"=5'

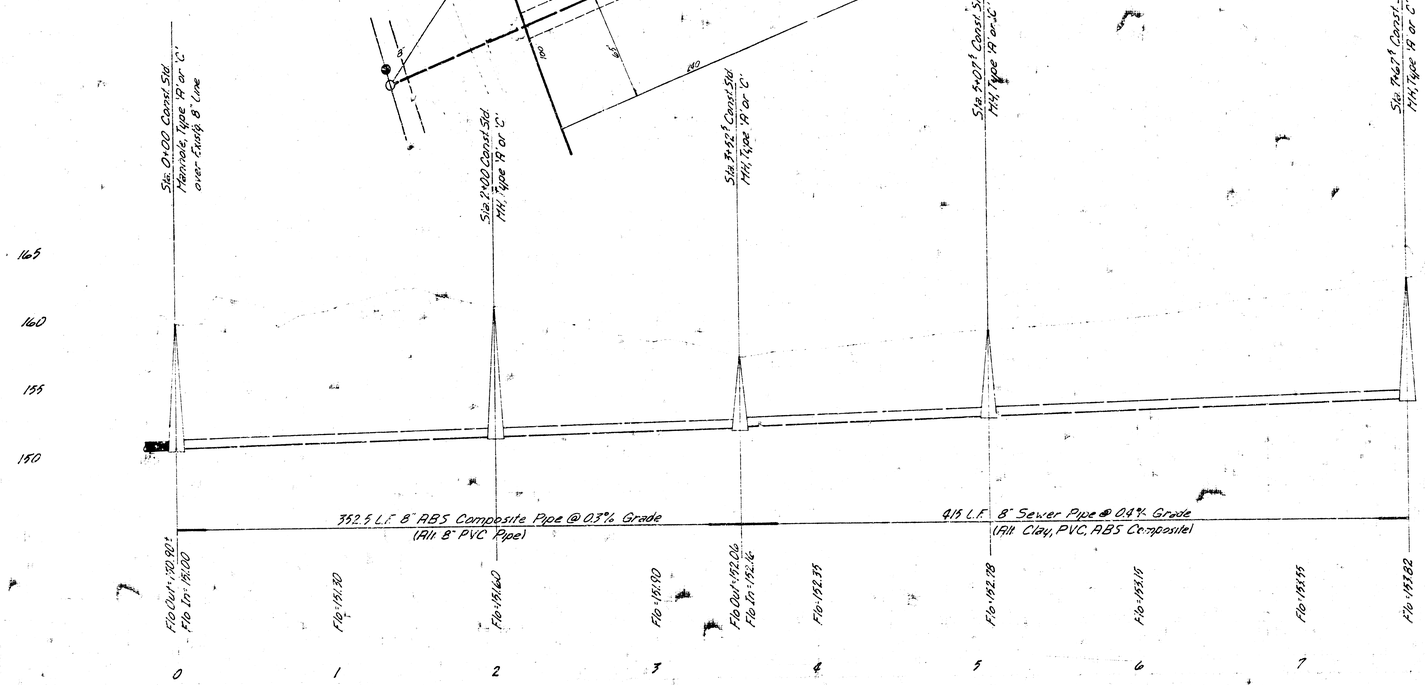

Lat. 17, Main 10, W.I.S.
468-76-245-80827-000-000-001
City of Wichita, Kansas
Dept. of Public Works-Engineering Div.
Dean S. Sellers-Acting City Engineer
Date _____

LICENSED PROFESSIONAL ENGINEER 3206