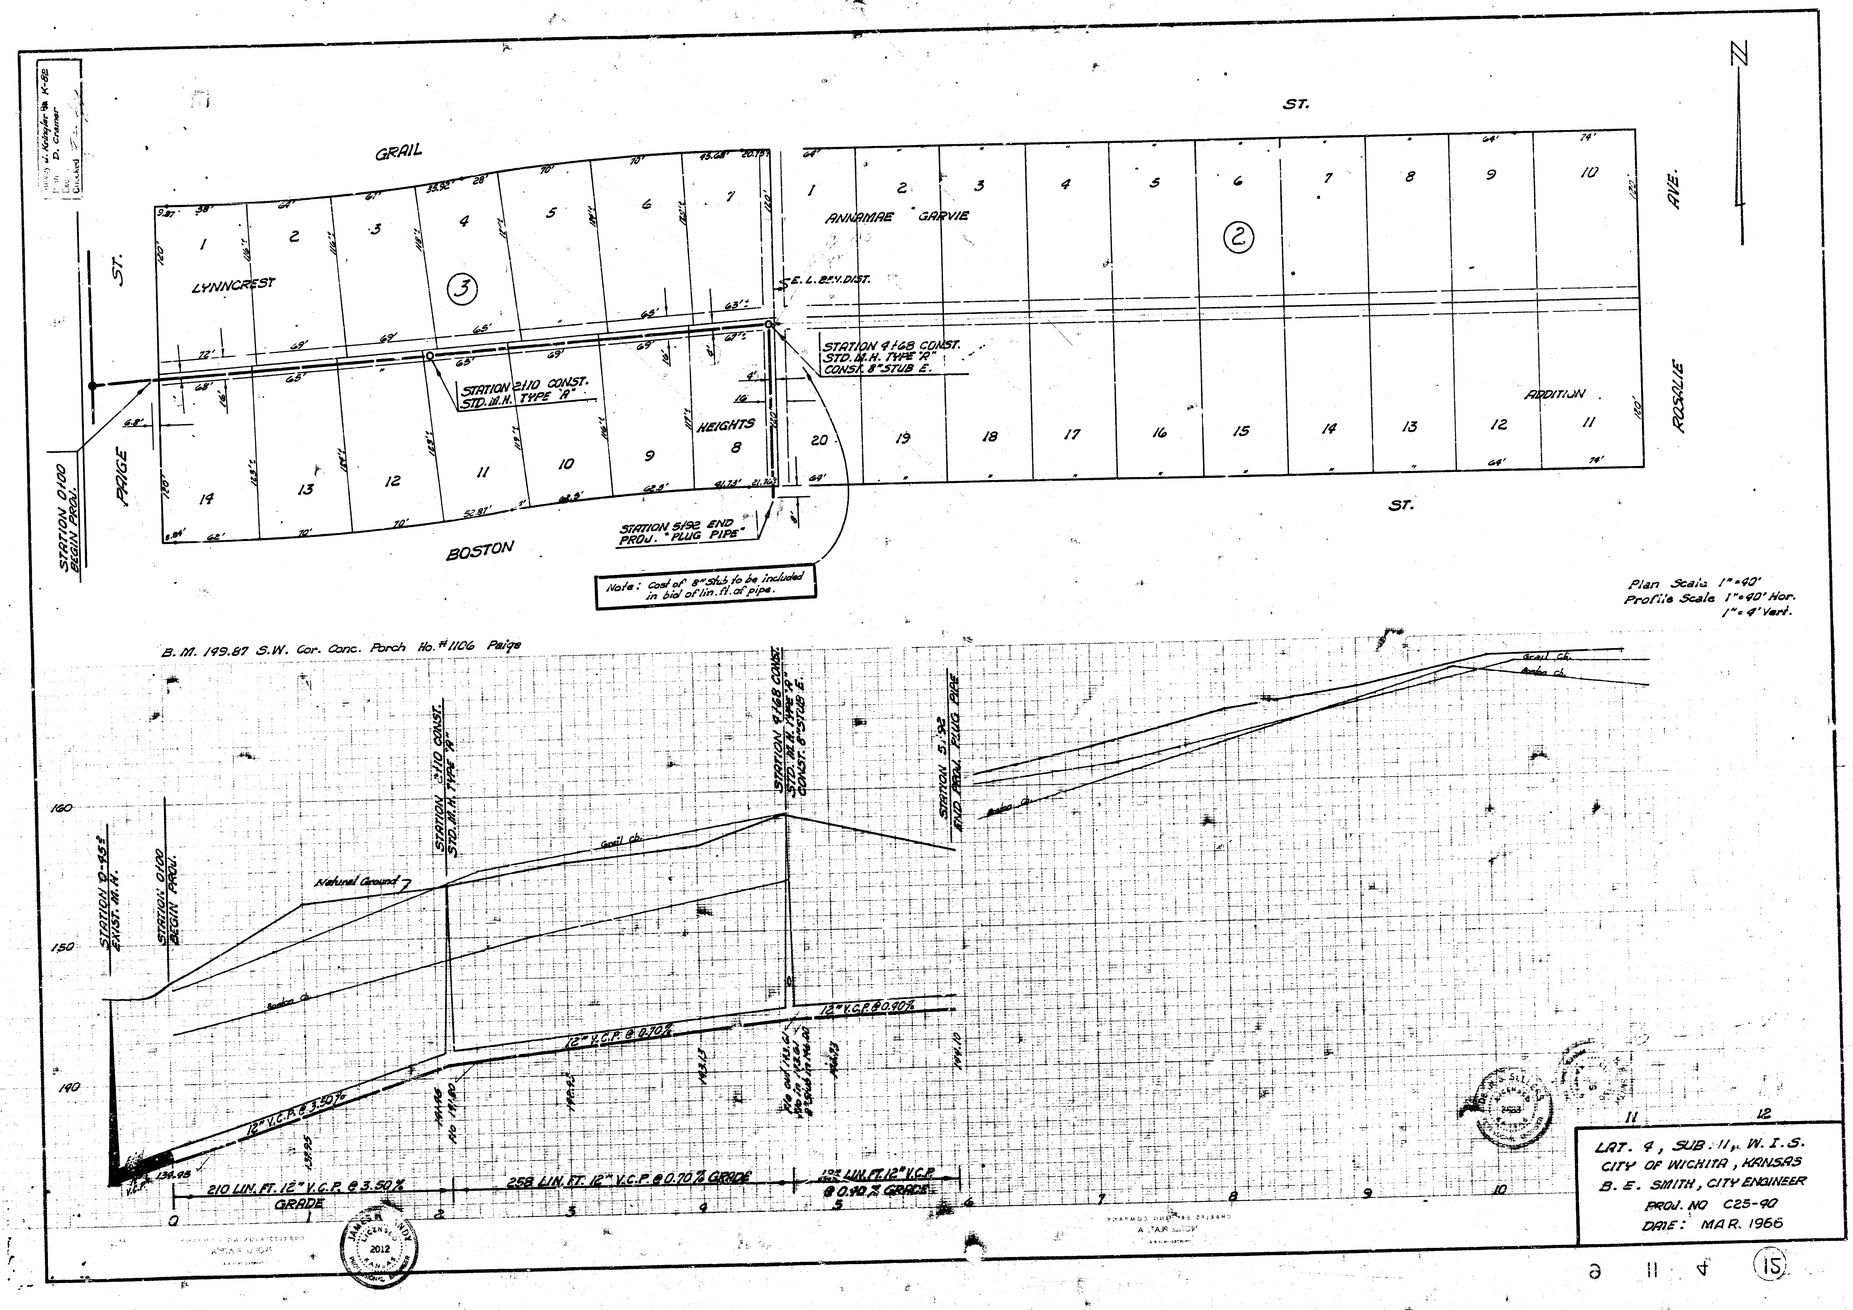
GRAIL
ST.
PAIGE
ST.
LYNNCREST
ANNAMAE
GARVIE
ADDITION
ROSALIE
AVE.
ST.
BOSTON
HEIGHTS
E. L. BEV. DIST.
STATION 2+10 CONST. STD. M.H. TYPE "A"
STATION 4+68 CONST. STD. M.H. TYPE "A" CONST. 8" STUB E.
STATION 5+92 END PROJ. "PLUG PIPE"
STATION 0+00 BEGIN PROJ.
Note: Cost of 8" stub to be included in bid of lin. ft. of pipe.
Plan Scale 1" = 40'
Profile Scale 1" = 40' Hor.
1" = 4' Vert.
B.M. 149.87 S.W. Cor. Conc. Porch No. #1106 Paige
STATION 0+55 ± EXIST. M.H.
STATION 0+00 BEGIN PROJ.
STATION 2+10 CONST. STD. M.H. TYPE "A"
STATION 4+68 CONST. STD. M.H. TYPE "A" CONST. 8" STUB E.
STATION 5+92 END PROJ. PLUG PIPE
Natural Ground
Grail ch.
Boston ch.
12" V.C.P. @ 3.50%
12" V.C.P. @ 0.70%
12" V.C.P. @ 0.90%
210 LIN. FT. 12" V.C.P. @ 3.50% GRADE
258 LIN. FT. 12" V.C.P. @ 0.70% GRADE
LAT. 4, SUB. 11, W. I. S.
CITY OF WICHITA, KANSAS
B. E. SMITH, CITY ENGINEER
PROJ. NO C25-90
DATE: MAR. 1966

15