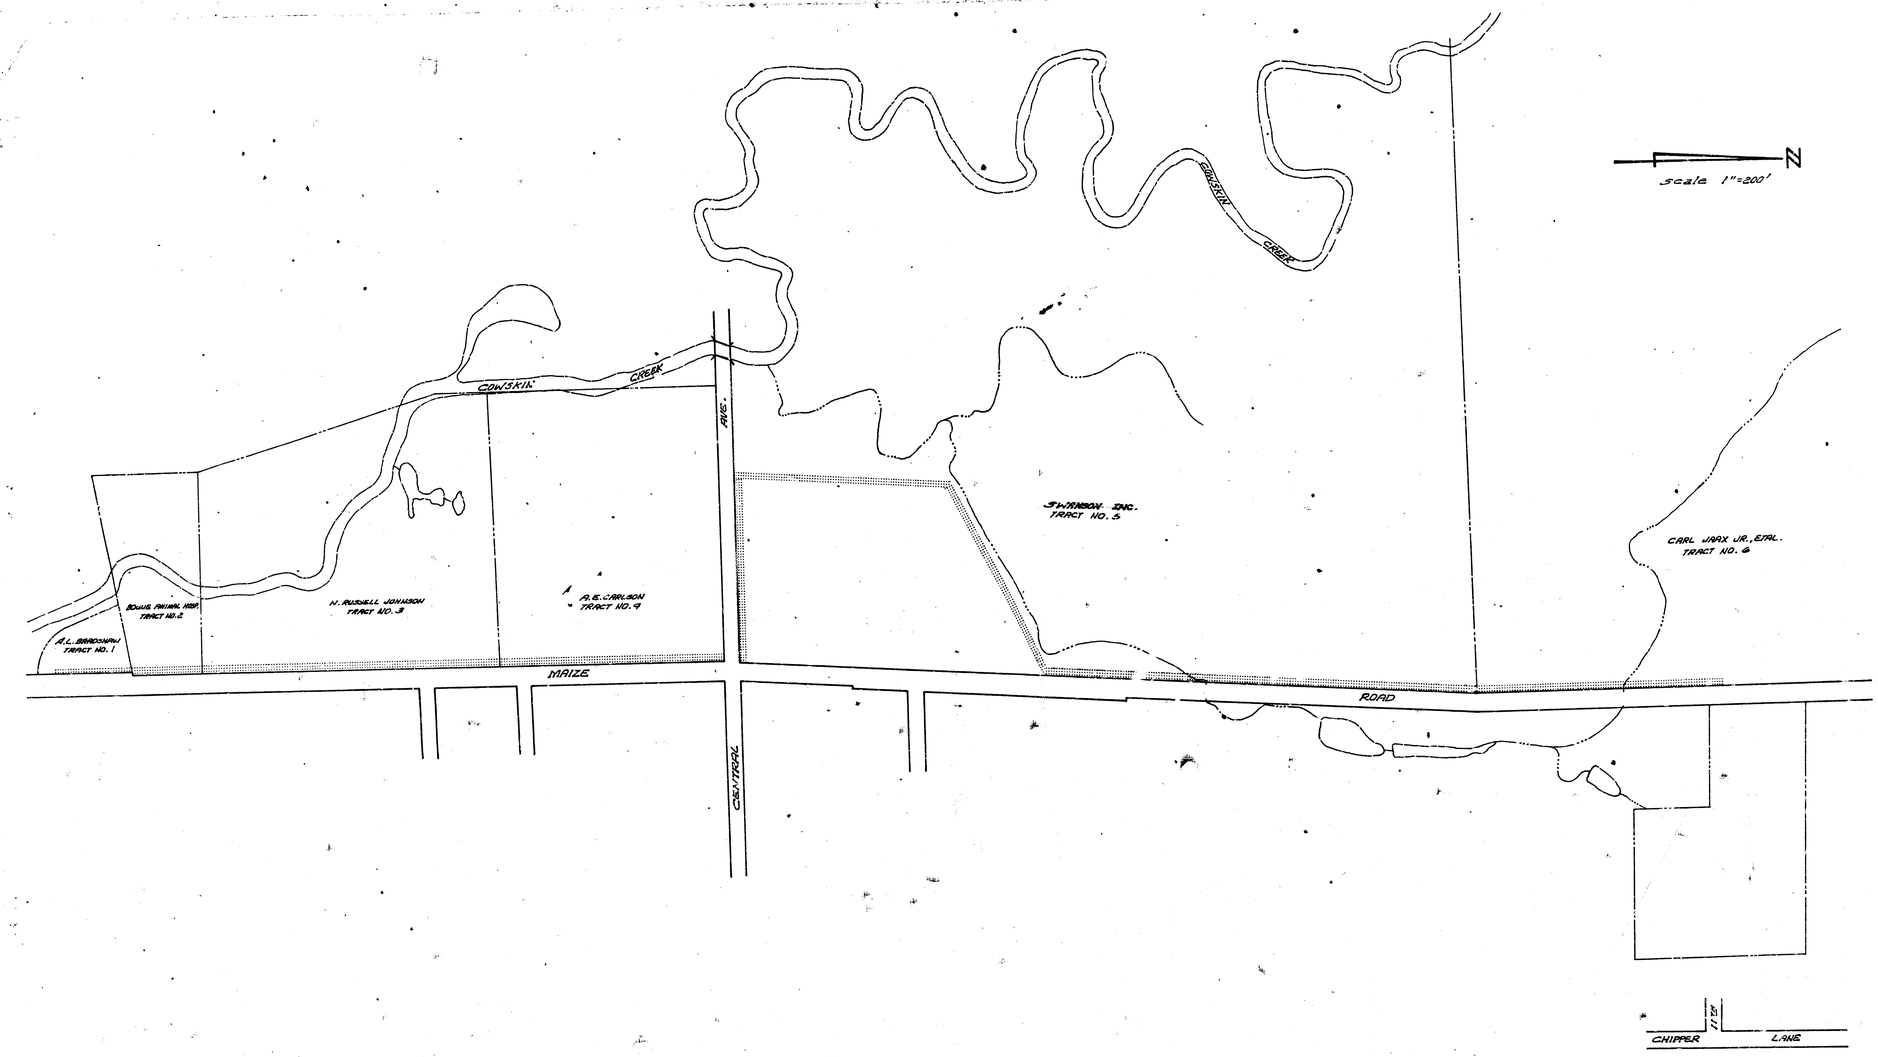

RIGHT OF WAY CONDEMNATION
TRACTS 1 THRU 6 INCLUSIVE

WESTLINK INTERCEPTOR
CITY OF WICHITA, KANS.
B.E. SMITH, CITY ENGINEER
PROJECT NO. C28-53A

Scale 1"=40'

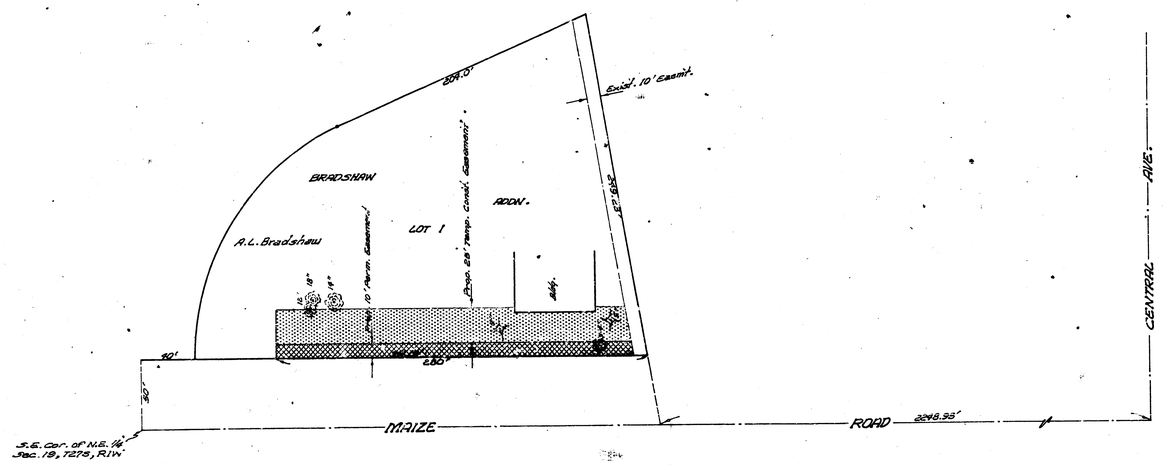

TRACT NO. 1

A.L. BRADSHAW

WESTLINK INTERCEPTOR

PROJECT NO. C28-53 A

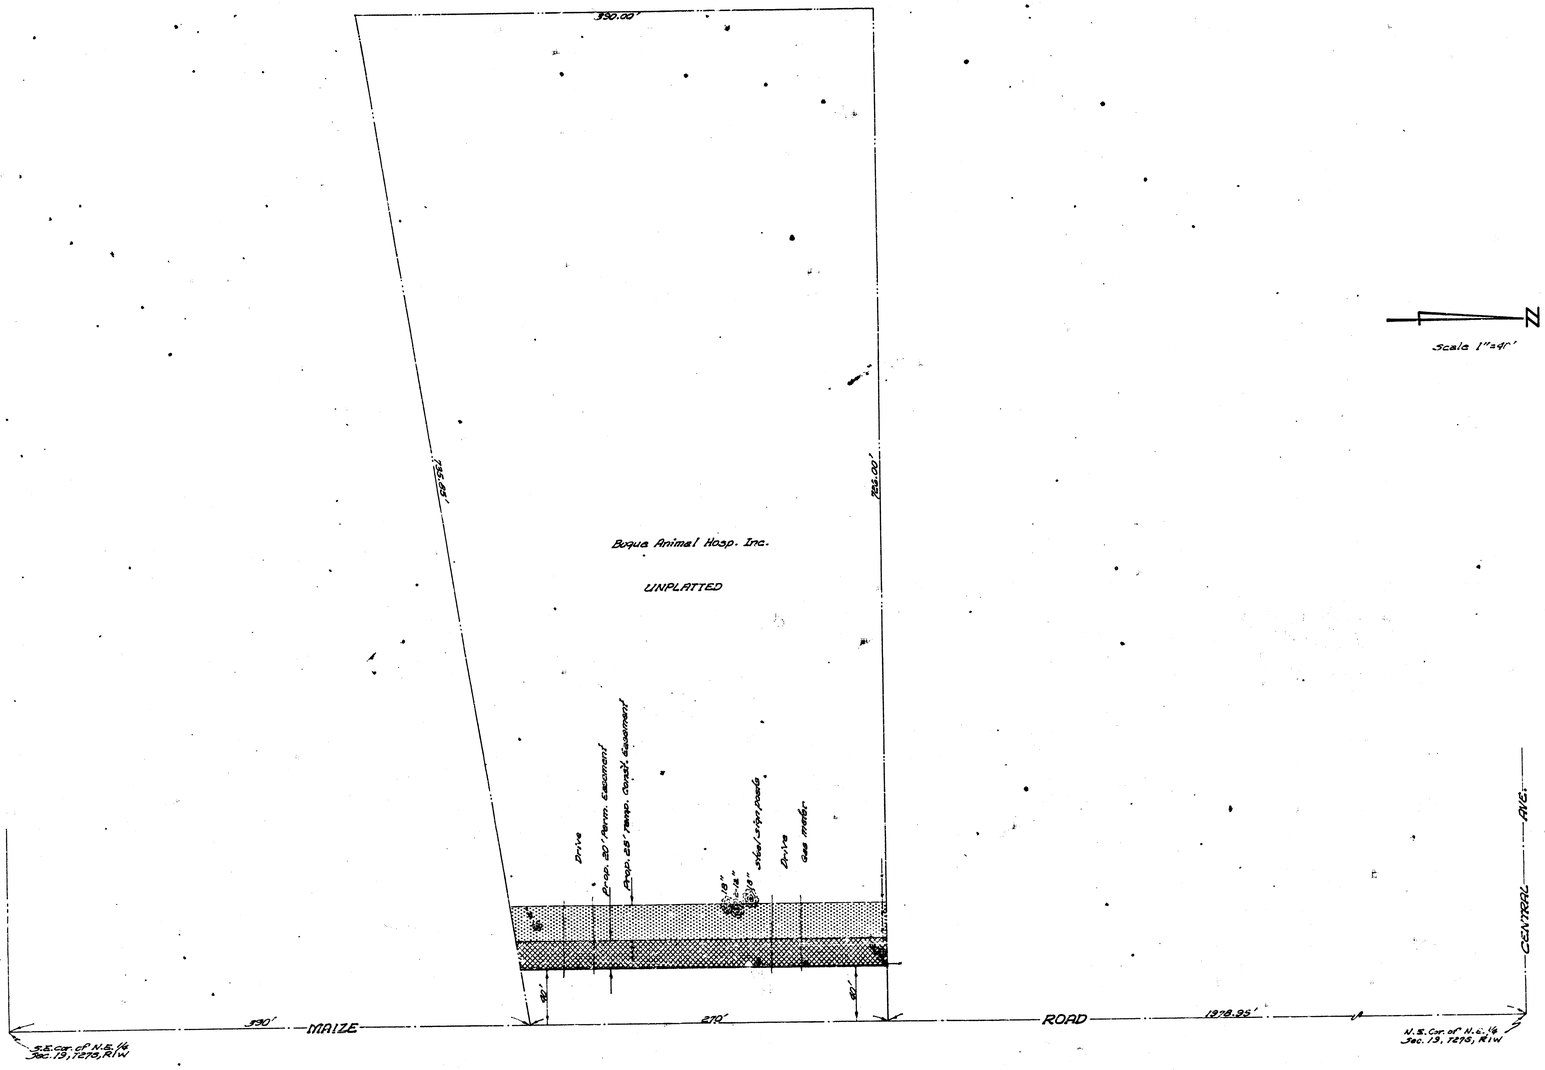

Scale 1"=40'

TRACT NO. 2

BOGUE ANIMAL HOSP., INC.
WESTLINK INTERCEPTOR
PROJECT NO. C28-53 A

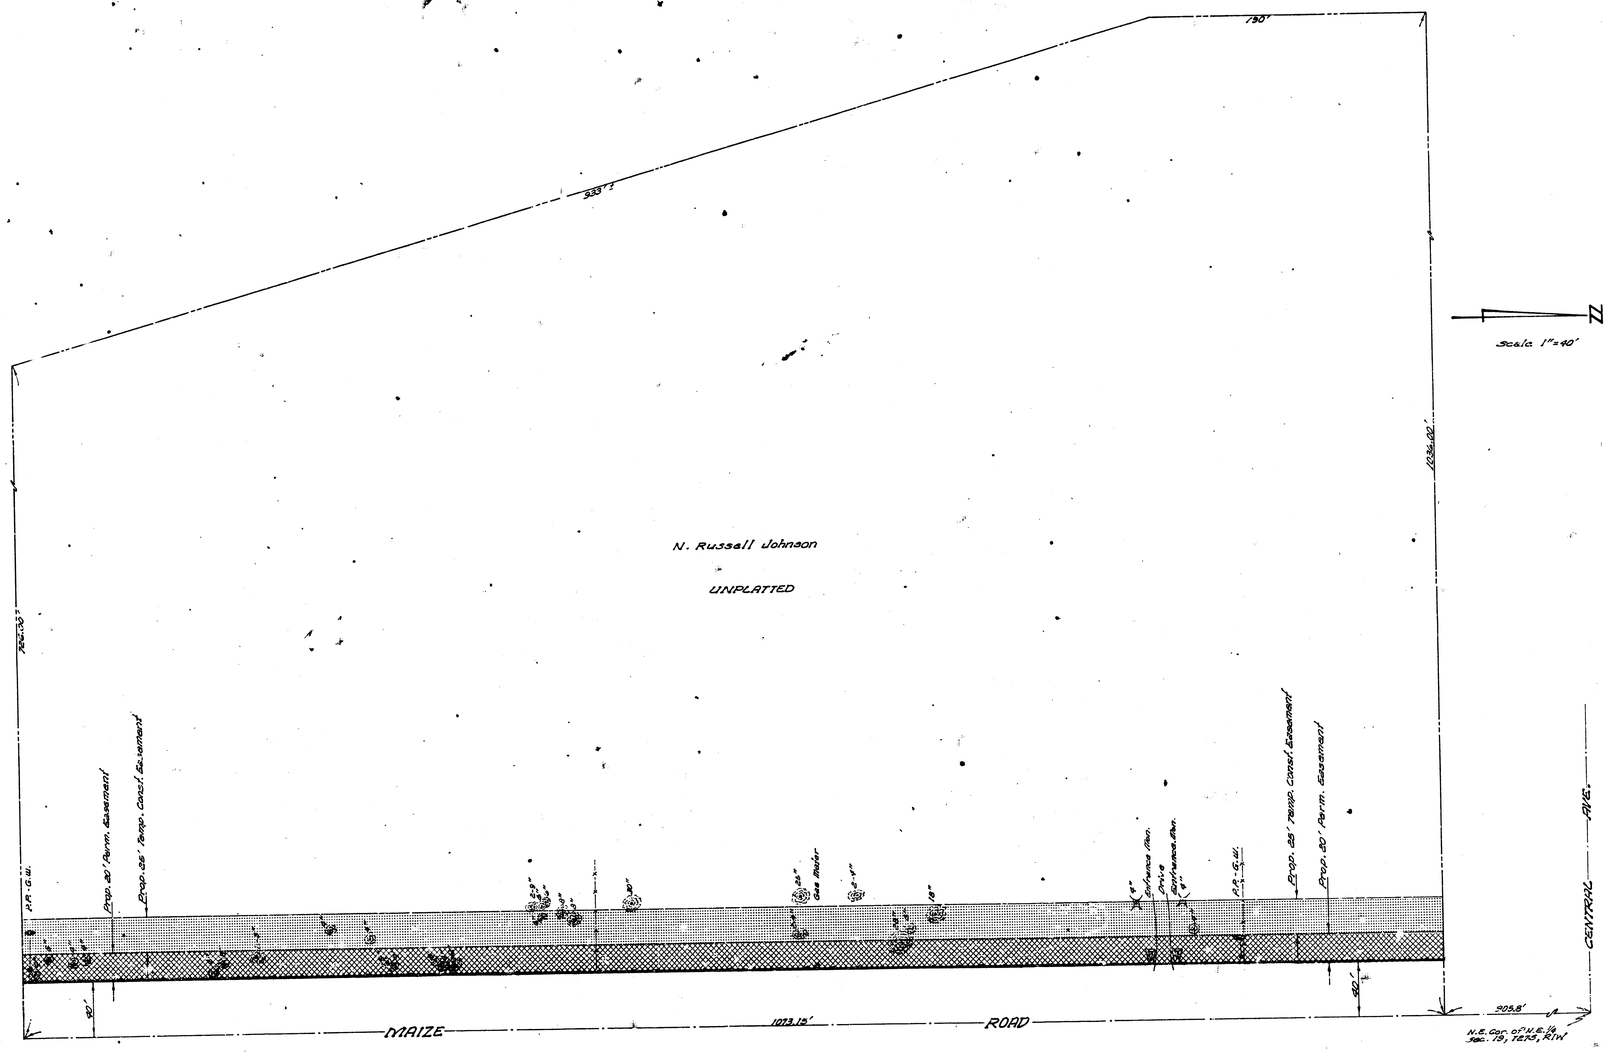

TRACT NO. 3

N. RUSSELL JOHNSON

WESTLINK INTERCEPTOR

PROJECT NO. C28-53-A

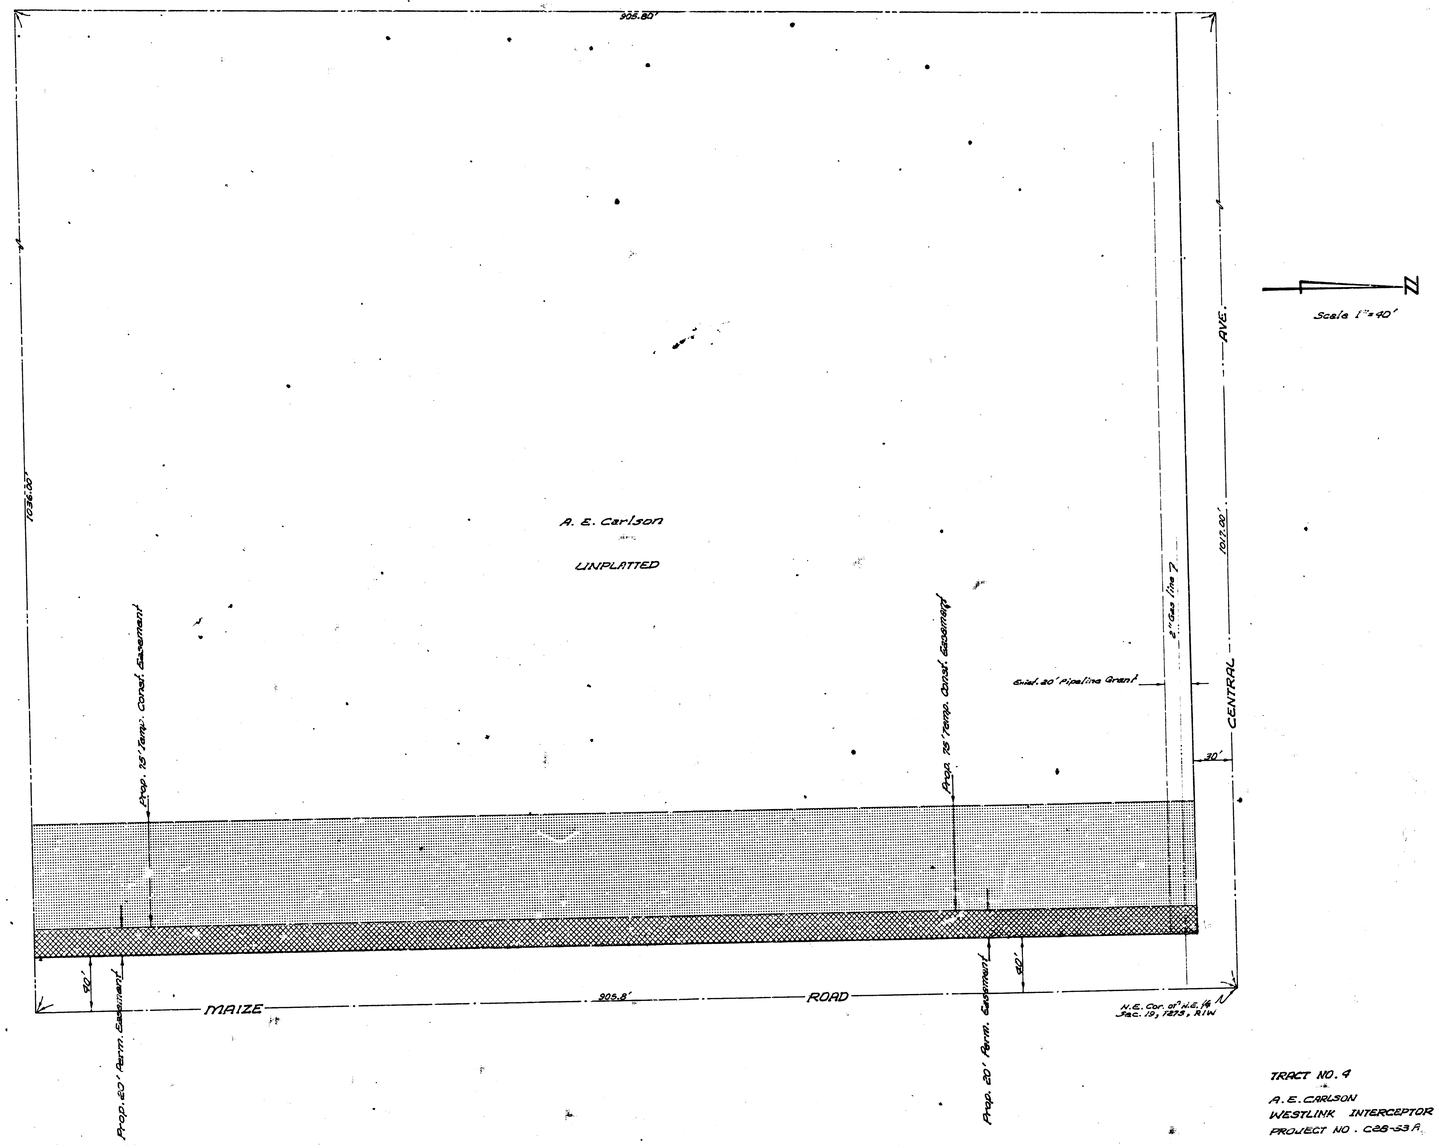

TRACT NO. 4

A. E. CARLSON
WESTLINK INTERCEPTOR
PROJECT NO. C26-53 A

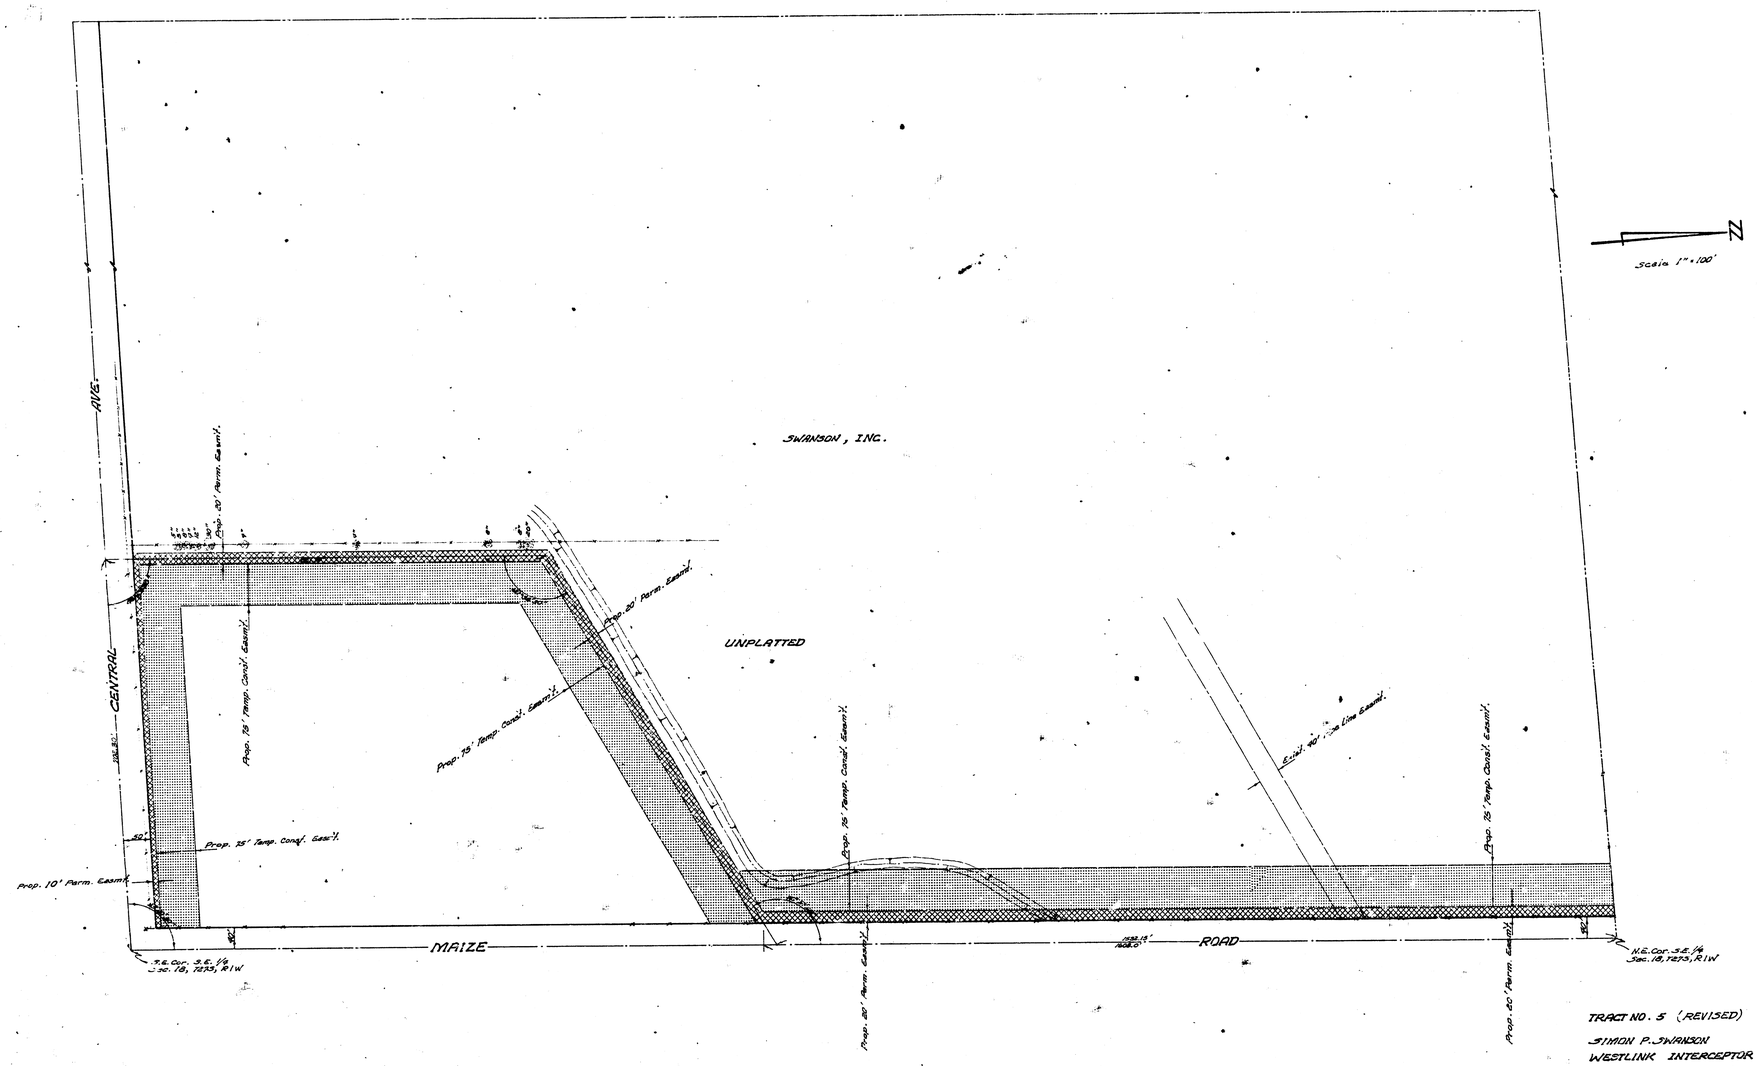

TRACT NO. 5 (REVISED)

SIMON P. SWANSON

WESTLINK INTERCEPTOR

PROJECT NO. C28-53A

Carl Jaax Jr.

UNPLATTED

S.E. Cor. of N.E. ¼ Sec. 3, T.12S., R.1W.

Prop. 10' Perm. Easement

Prop. 75' Temp. Const. Easement

930'

MAINS

ROAD

ST. - 40'

13' 22'

N

scale 1"=100'

TRACT NO. 6

CARL JAAX JR.

WESTLINK INTERCEPTOR

PROJECT NO. C28-53 A

6 12 9 (1)