Survey By J. Kriegler K-24
Drawn By J. Garner
Checked By
Date

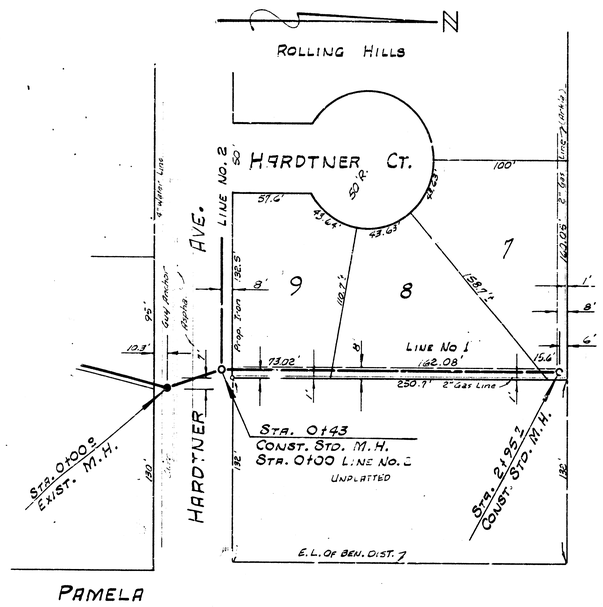

B.M. 143.85 "A" IN ANNISTON F. HYD. S.E. COR. PAMELA & HARDTNER

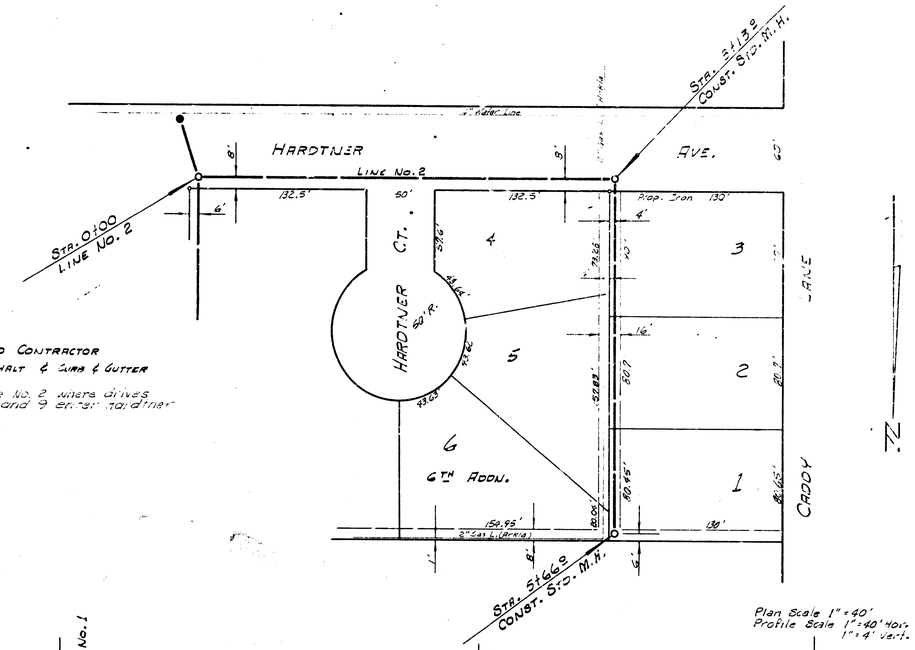

NOTE: TO CONTRACTOR
REPLACE ASPHALT & CURB & GUTTER

Sand fill line No. 2 where drives from lots 4 and 9 enter Hardtner Avenue.

Plan Scale 1" = 40'
Profile Scale 1" = 40' Hor.
1" = 4' Vert.

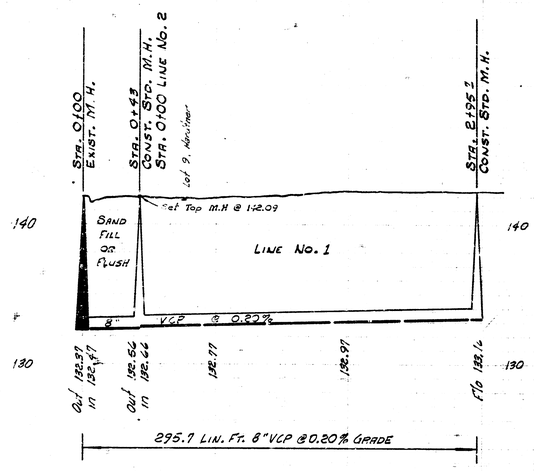

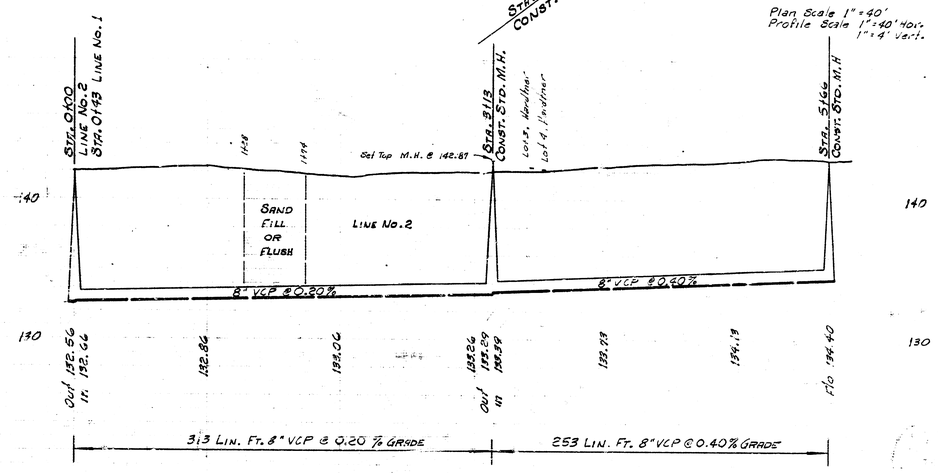

LAT. 6, WESTLINK, SAN. SEWER
CITY OF WICHITA, KANSAS
B. E. SMITH, CITY ENGINEER
PROJ. NO. C24-1 DATE APRIL 1964