

3. M. #6 133.127 S.E. cor. conc. porch 113 Sandplum Lane.

3. V. #10 147.089 S.V. cor. conc. step W-face House 1206 Mulberry Place.

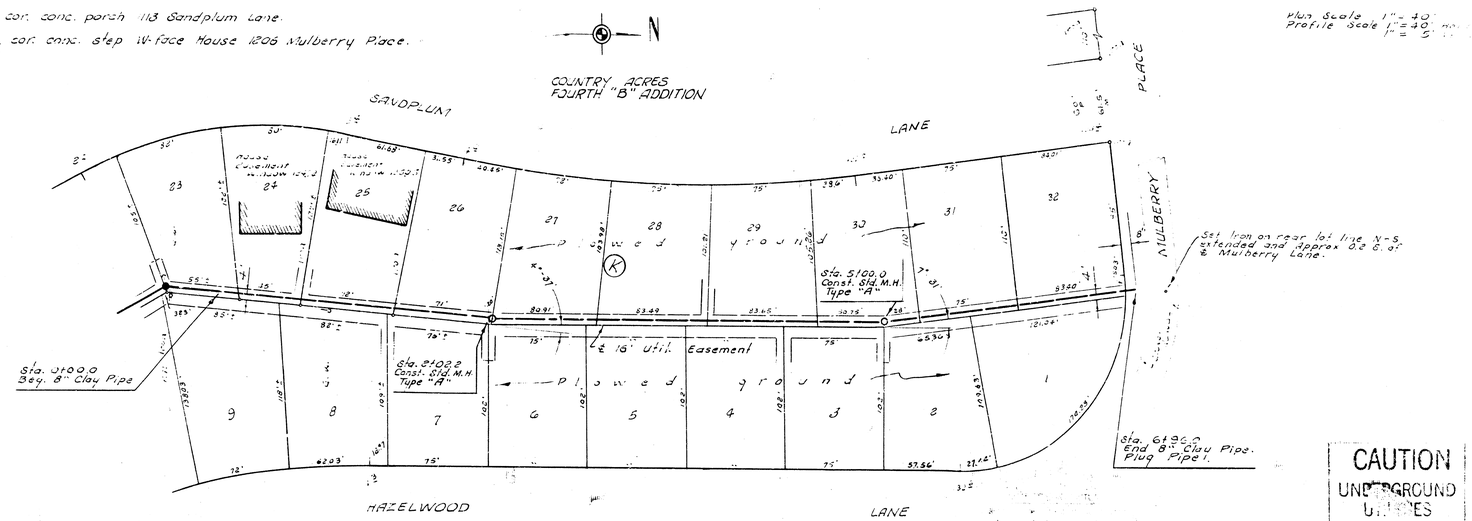

Plan Scale 1" = 40'
Profile Scale 1" = 40' Horiz.
1" = 4' Vert.

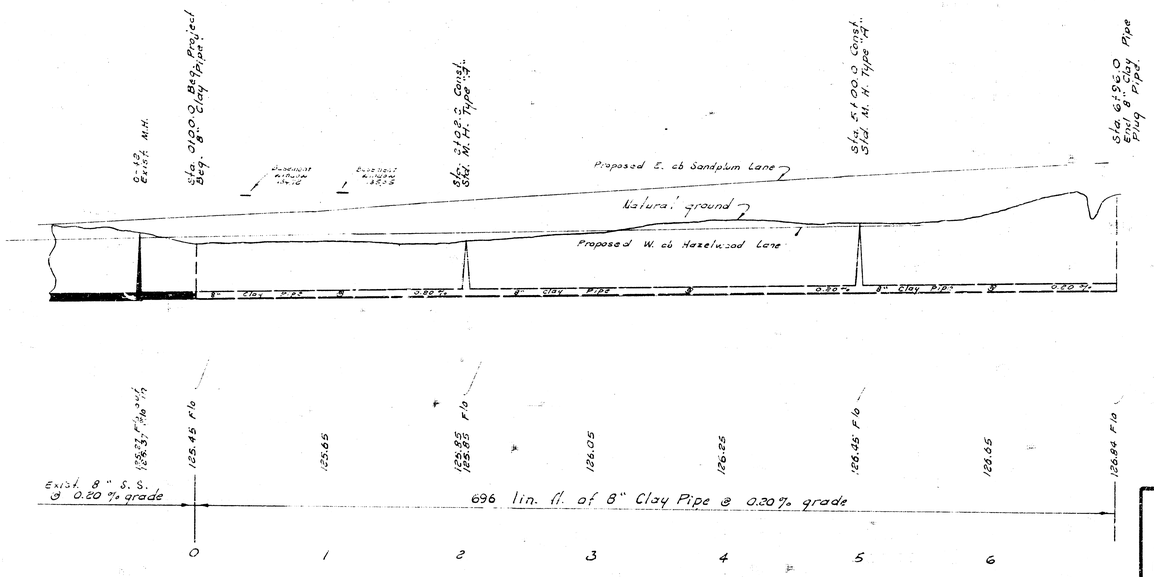

CAUTION
UNDERGROUND UTILITIES

EXTENSION TO
LAT. 54, WESTLINK SEWER
CITY OF WICHITA, KANSAS
R. W. LINN — CITY ENGINEER
AUG. 1972 PROJECT NO. AAKB502030