NOTE: TO CONTRACTOR

Removal of trees & brush, removing & replacing fence shall be incidental to the project.

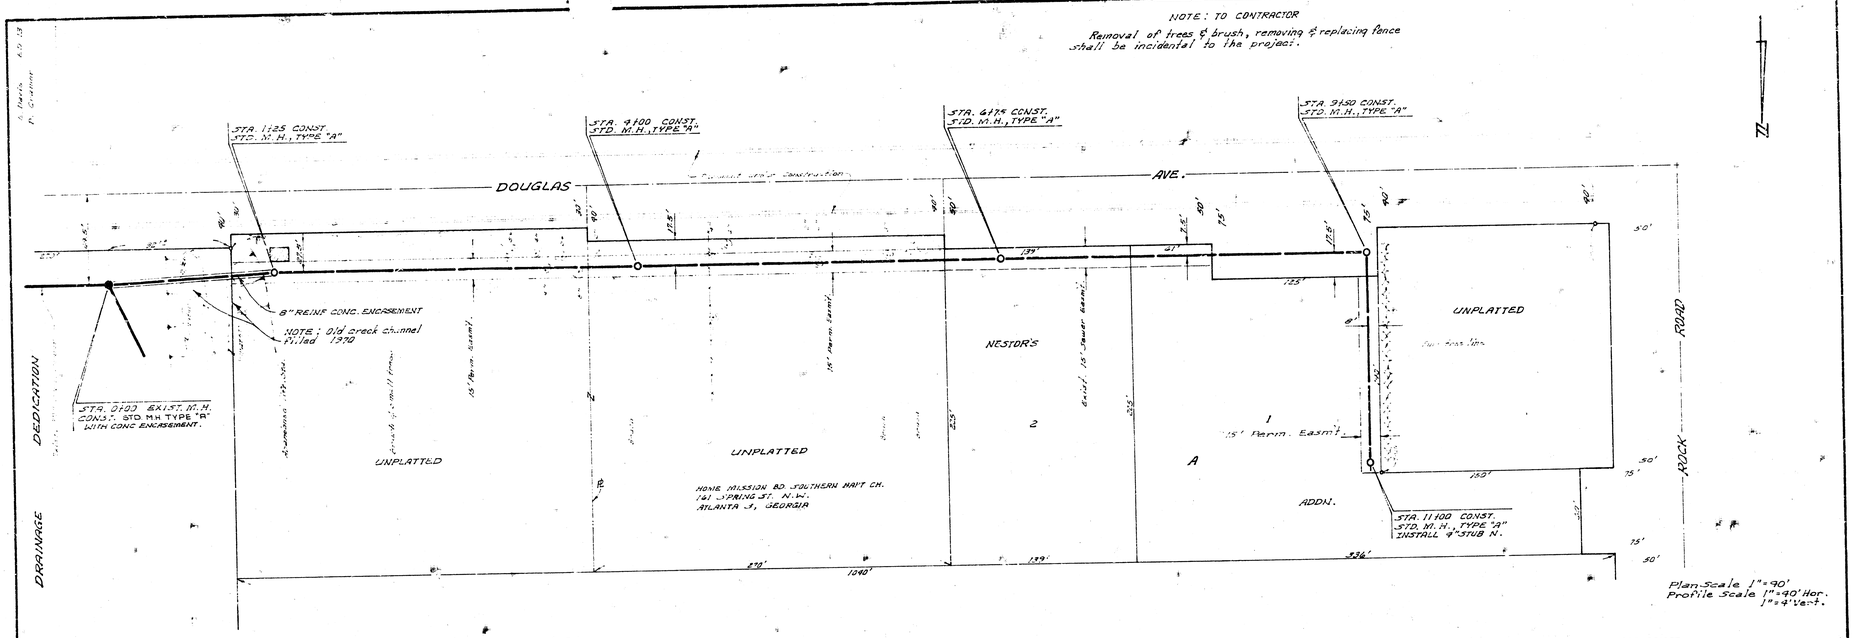

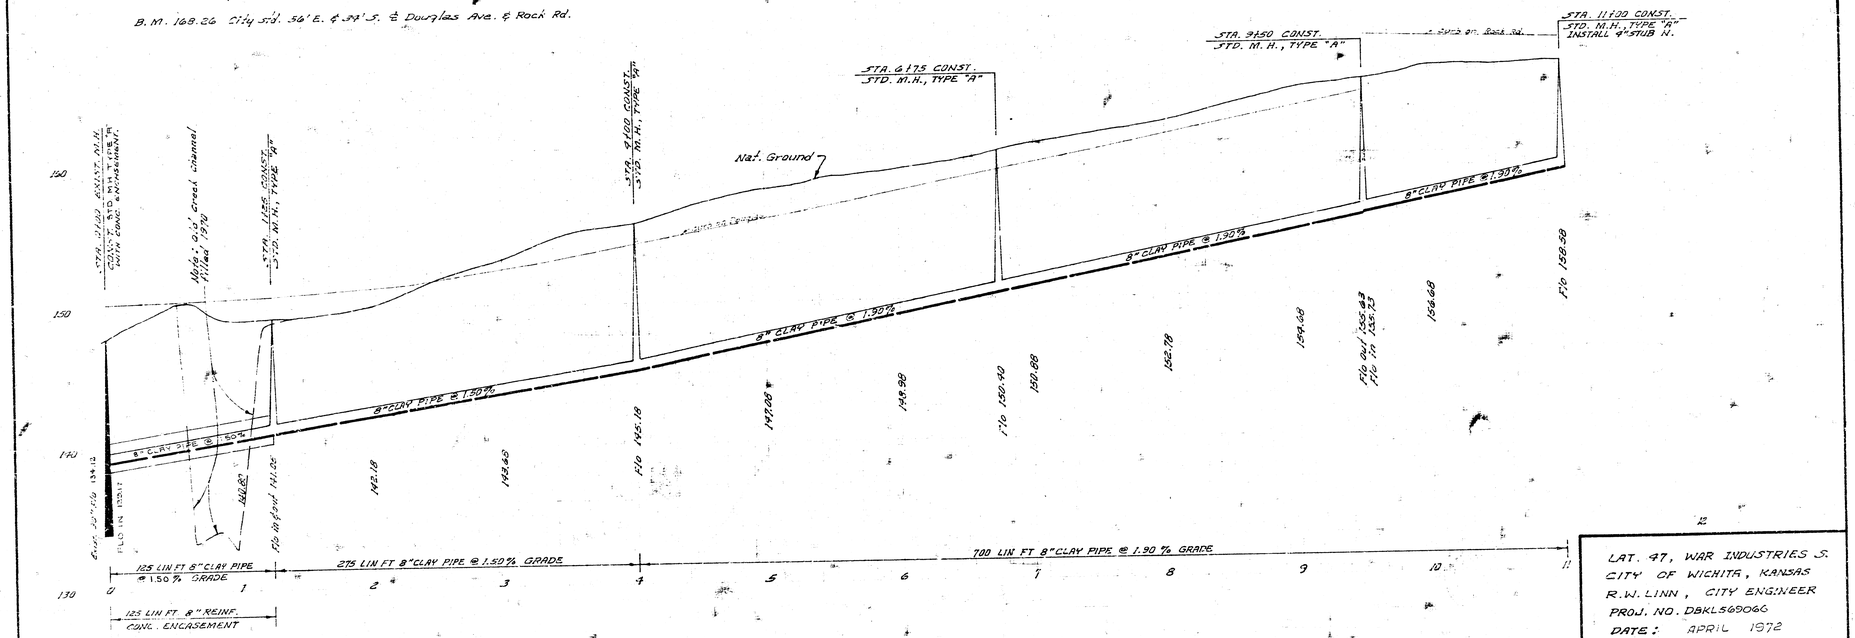

LAT. 47, WAR INDUSTRIES S.
CITY OF WICHITA, KANSAS
R.W. LINN, CITY ENGINEER
PROJ. NO. DBKL569066
DATE: APRIL 1972