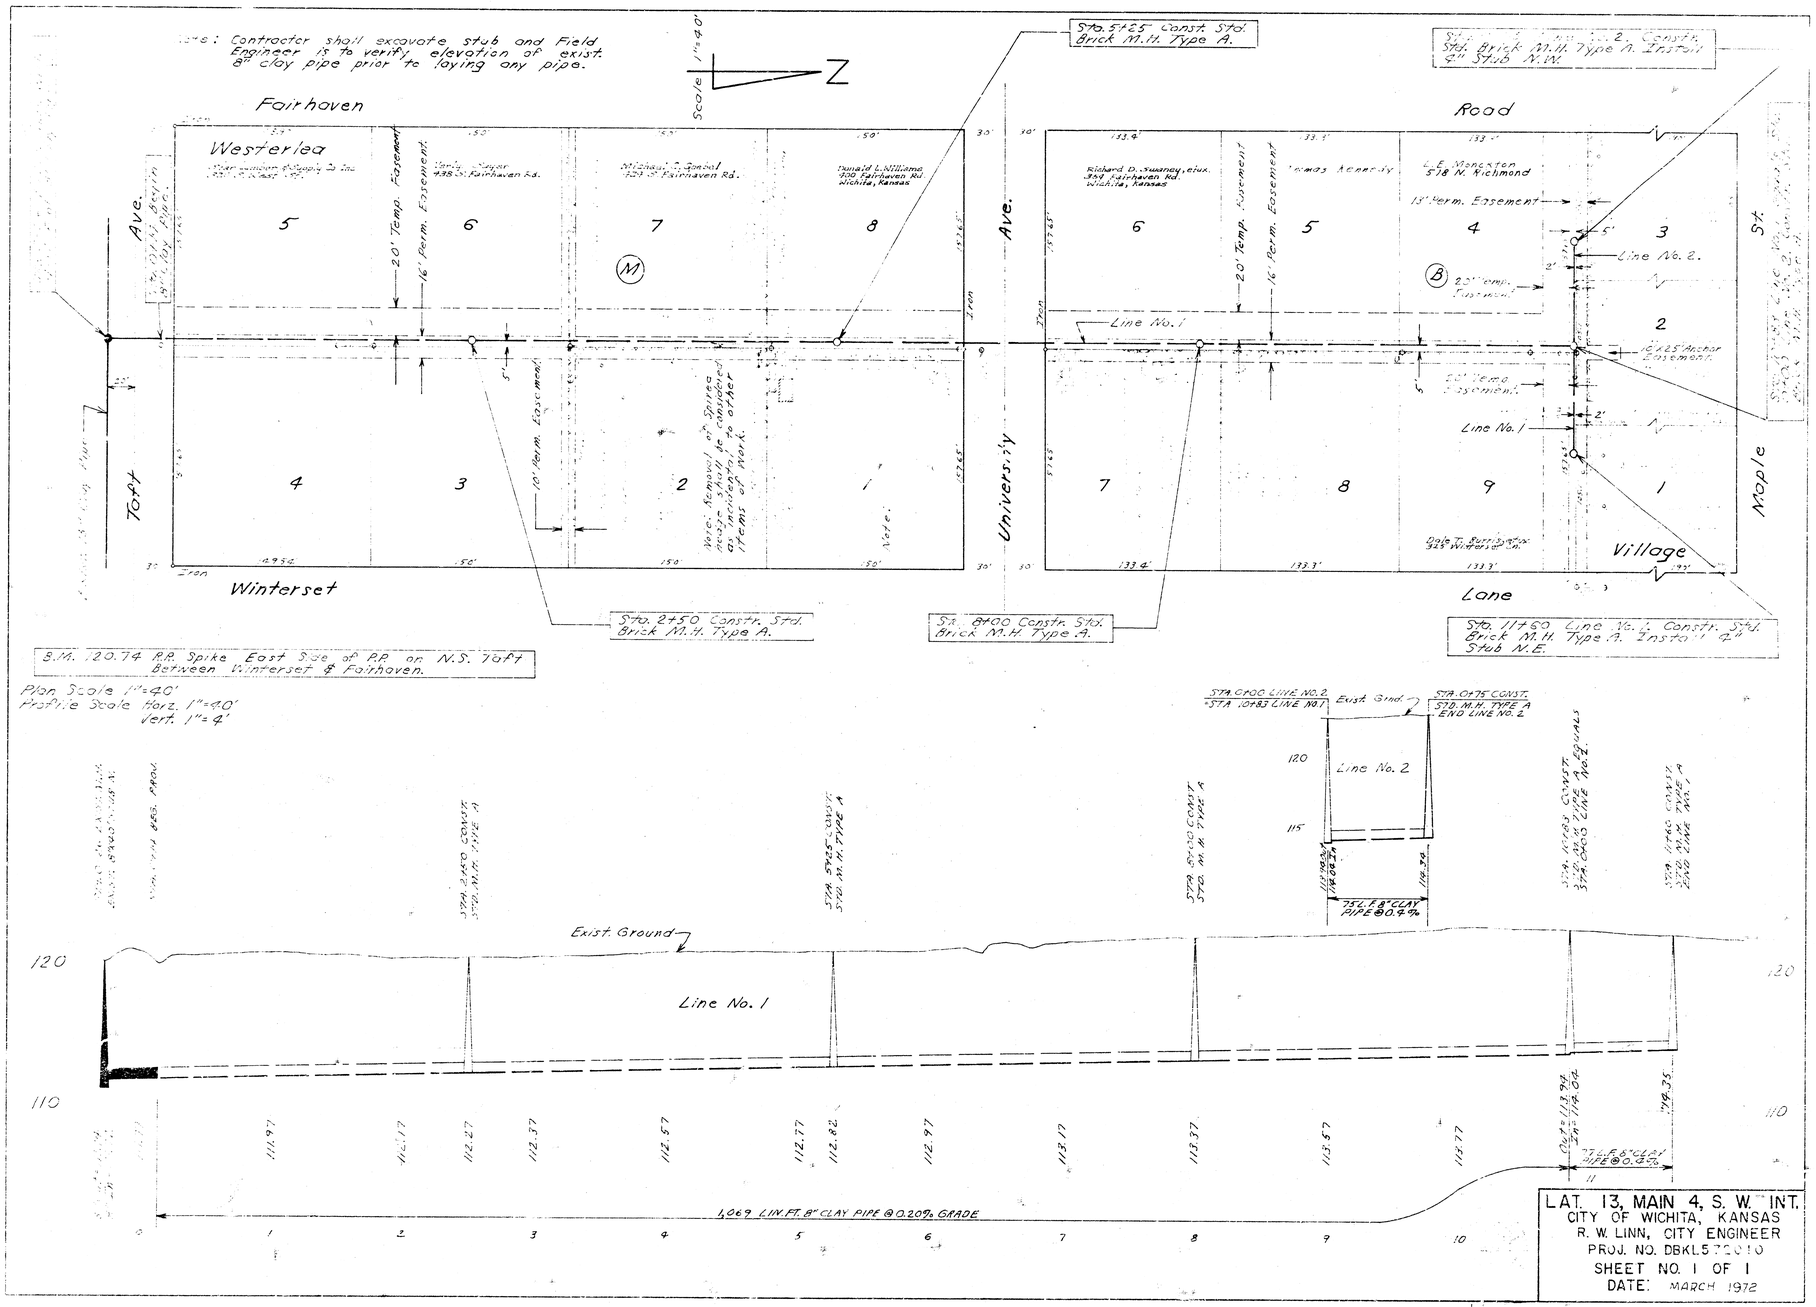
Note: Contractor shall excavate stub and Field Engineer is to verify elevation of exist. 8" clay pipe prior to laying any pipe.
Scale 1"=40'
Fairhaven
Road
Westerlea
Winterset
Lane
Village
Toft Ave.
University Ave.
Maple St.
20' Temp. Easement
16' Perm. Easement
10' Perm. Easement
15' Perm. Easement
Line No. 1
Line No. 2
Sta. 5+25 Const. Std. Brick M.H. Type A.
Sta. 2+50 Const. Std. Brick M.H. Type A.
Sta. 8+00 Const. Std. Brick M.H. Type A.
Sta. 11+60 Line No. 1 Const. Std. Brick M.H. Type A. Install 4" Stub N.E.
B.M. 120.74 P.P. Spike East Side of P.P. on N.S. Toft Between Winterset & Fairhaven.
Plan Scale 1"=40'
Profile Scale Horz. 1"=40'
Vert. 1"=4'
Exist. Ground
Line No. 1
Line No. 2
1,069 LIN. FT. 8" CLAY PIPE @ 0.20% GRADE
LAT. 13, MAIN 4, S.W. INT.
CITY OF WICHITA, KANSAS
R. W. LINN, CITY ENGINEER
PROJ. NO. DBKL5
SHEET NO. 1 OF 1
DATE: MARCH 1972