

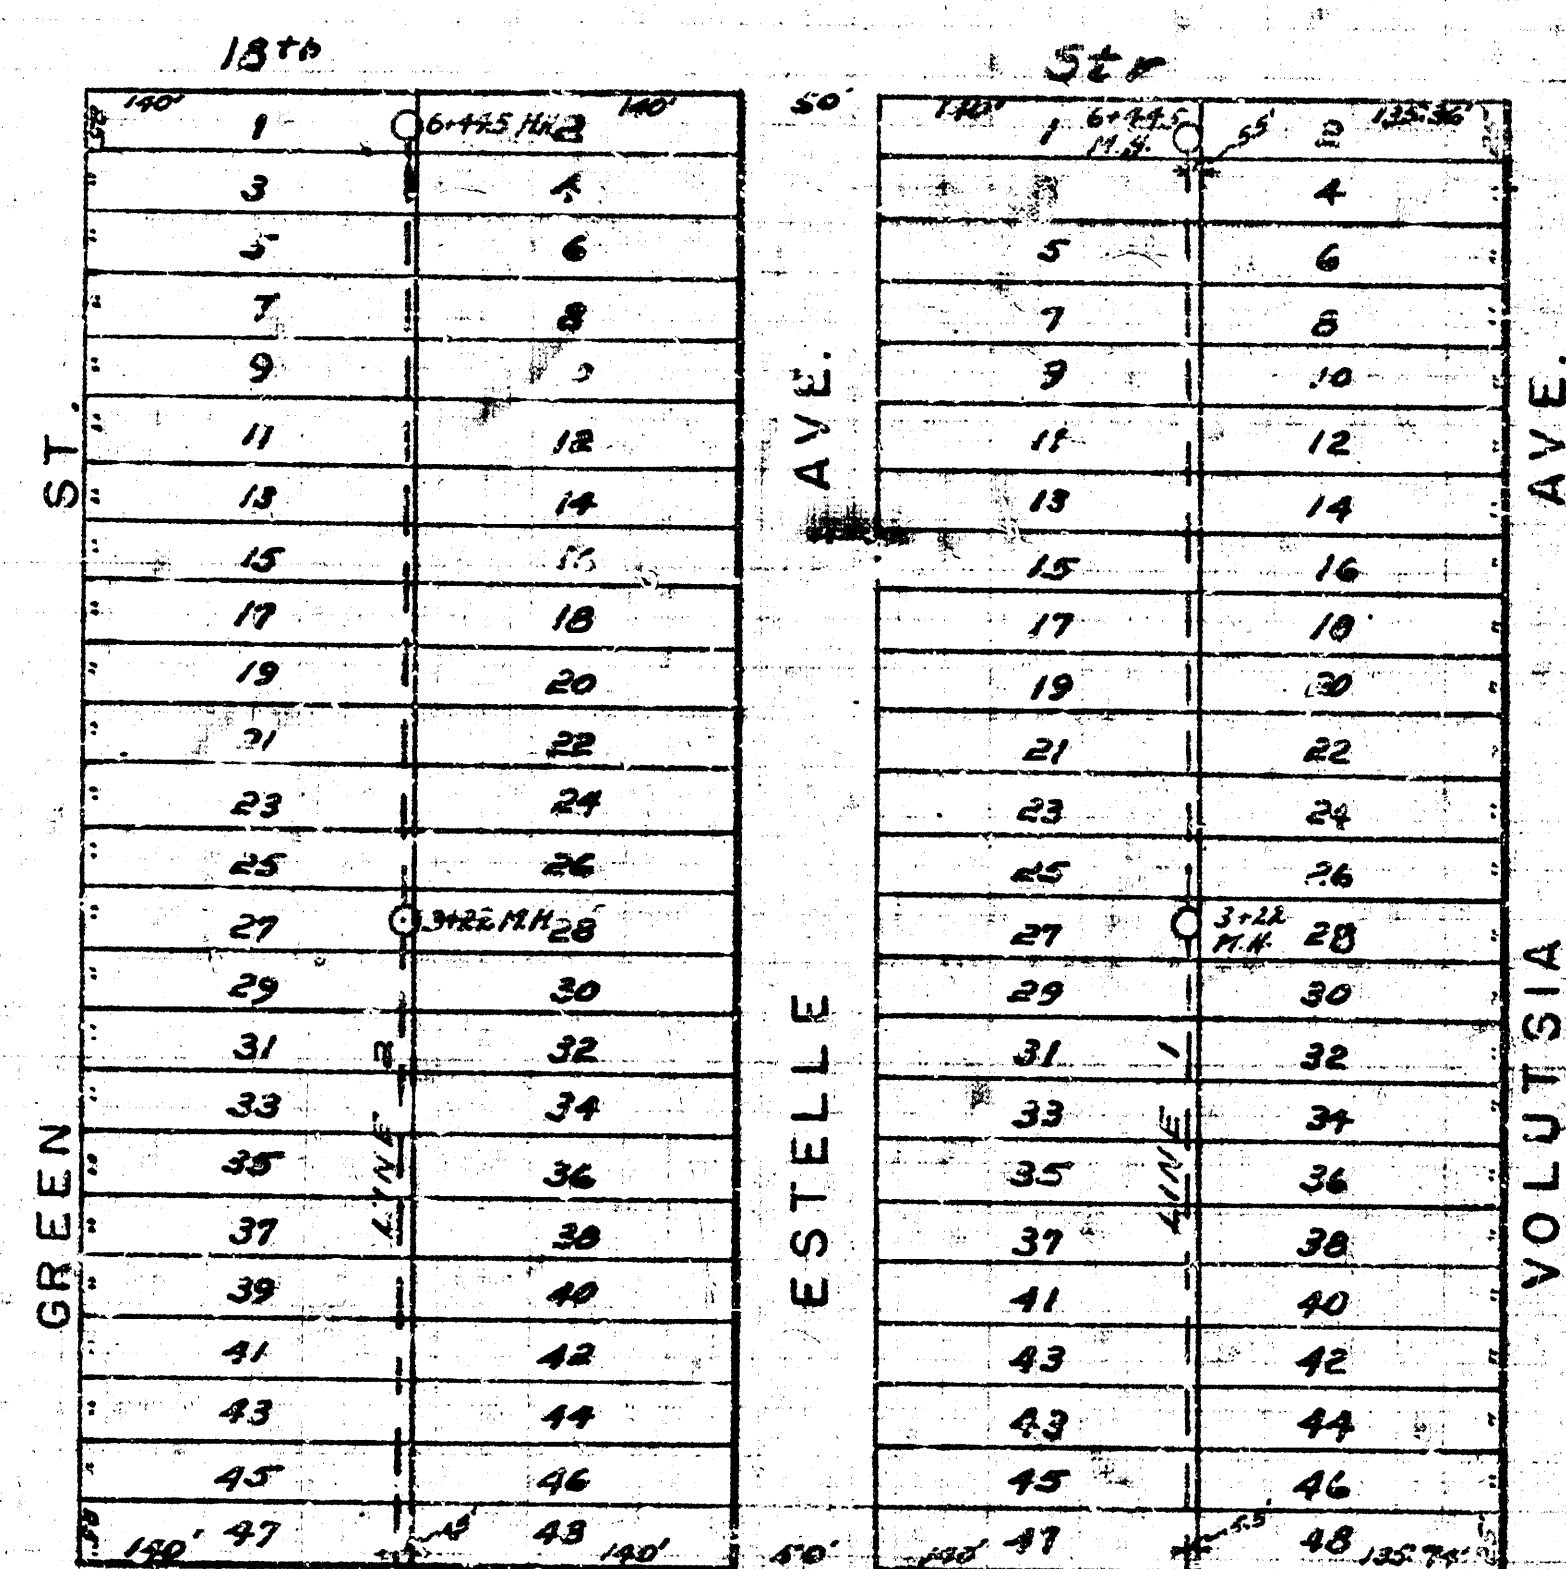
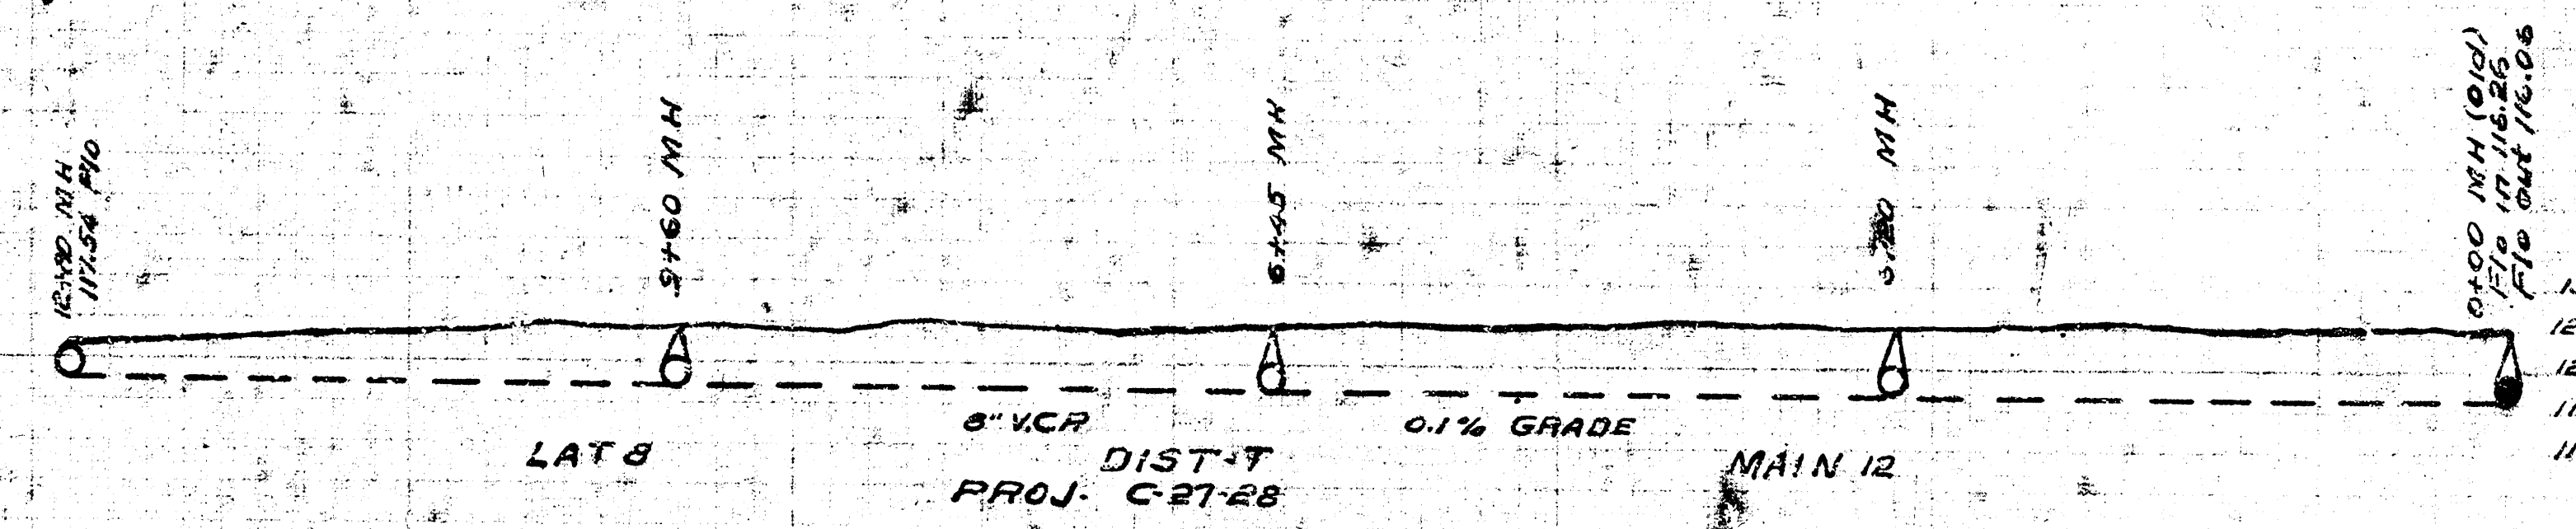
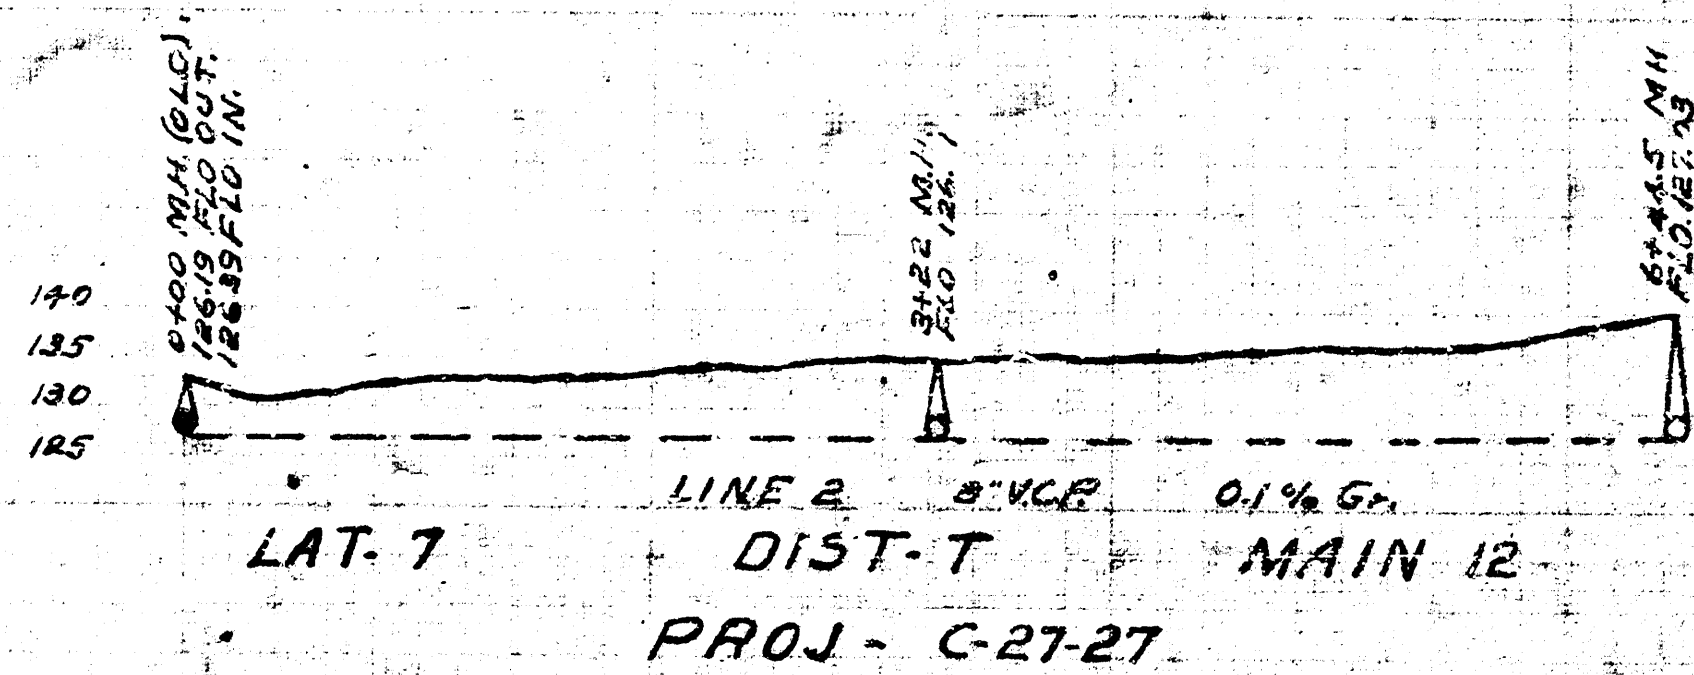


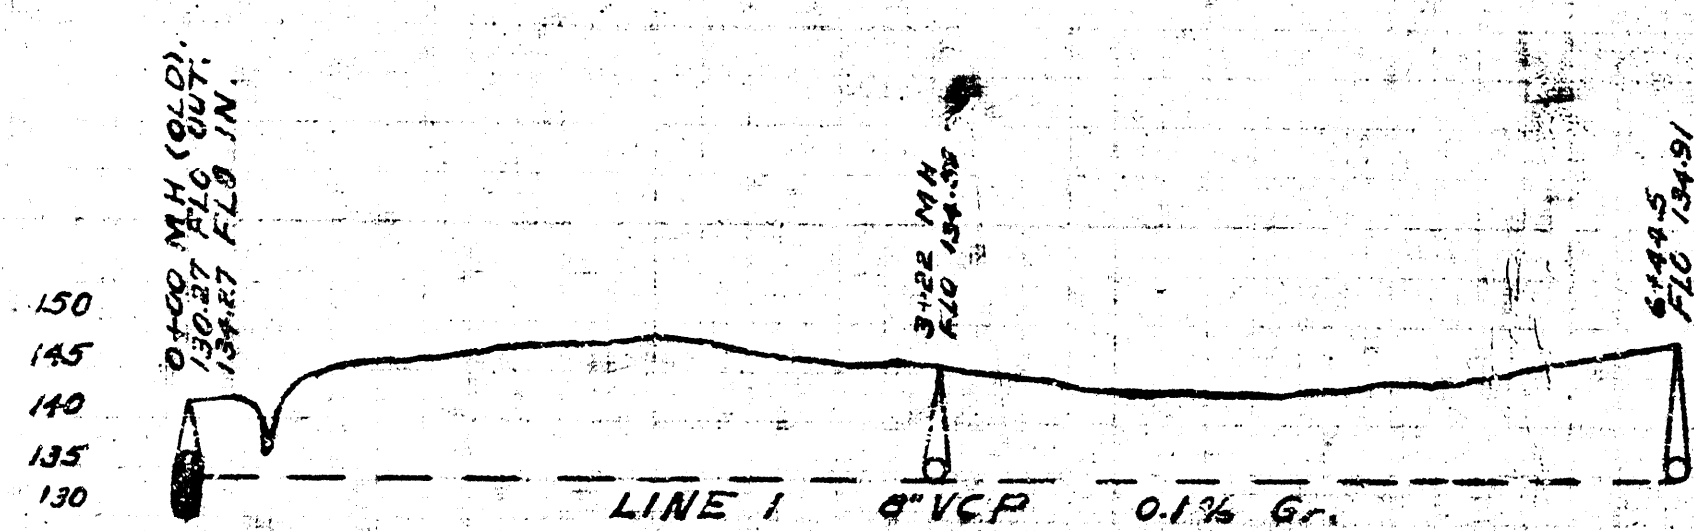

SCALE 1"=80'

BM. 136.04 "G" IN GLOVE W. of ESTELLE ST. 17th
 BM. 144.74 SE COR. BRICK LEDGE HOUSE
 SECOND BUILDING SITE SO. OF 18th
 BM. 144.34 SE COR. BRICK LEDGE HOUSE
 9th BUILDING SITE NO. OF 17th
 BM. 144.71 RR SPIKE IN PR NS. 17th BET.
 VOLUTSIA & ESTELLE

BM. 122.62 W. END CUR. NS. 17th & SPRUCE
 BM. 120.24 N. RIM (OLD MH)
 BM. 126.62 RR SPIKE IN W. 8' PR NO. OF
 10th & 5' ALLEY

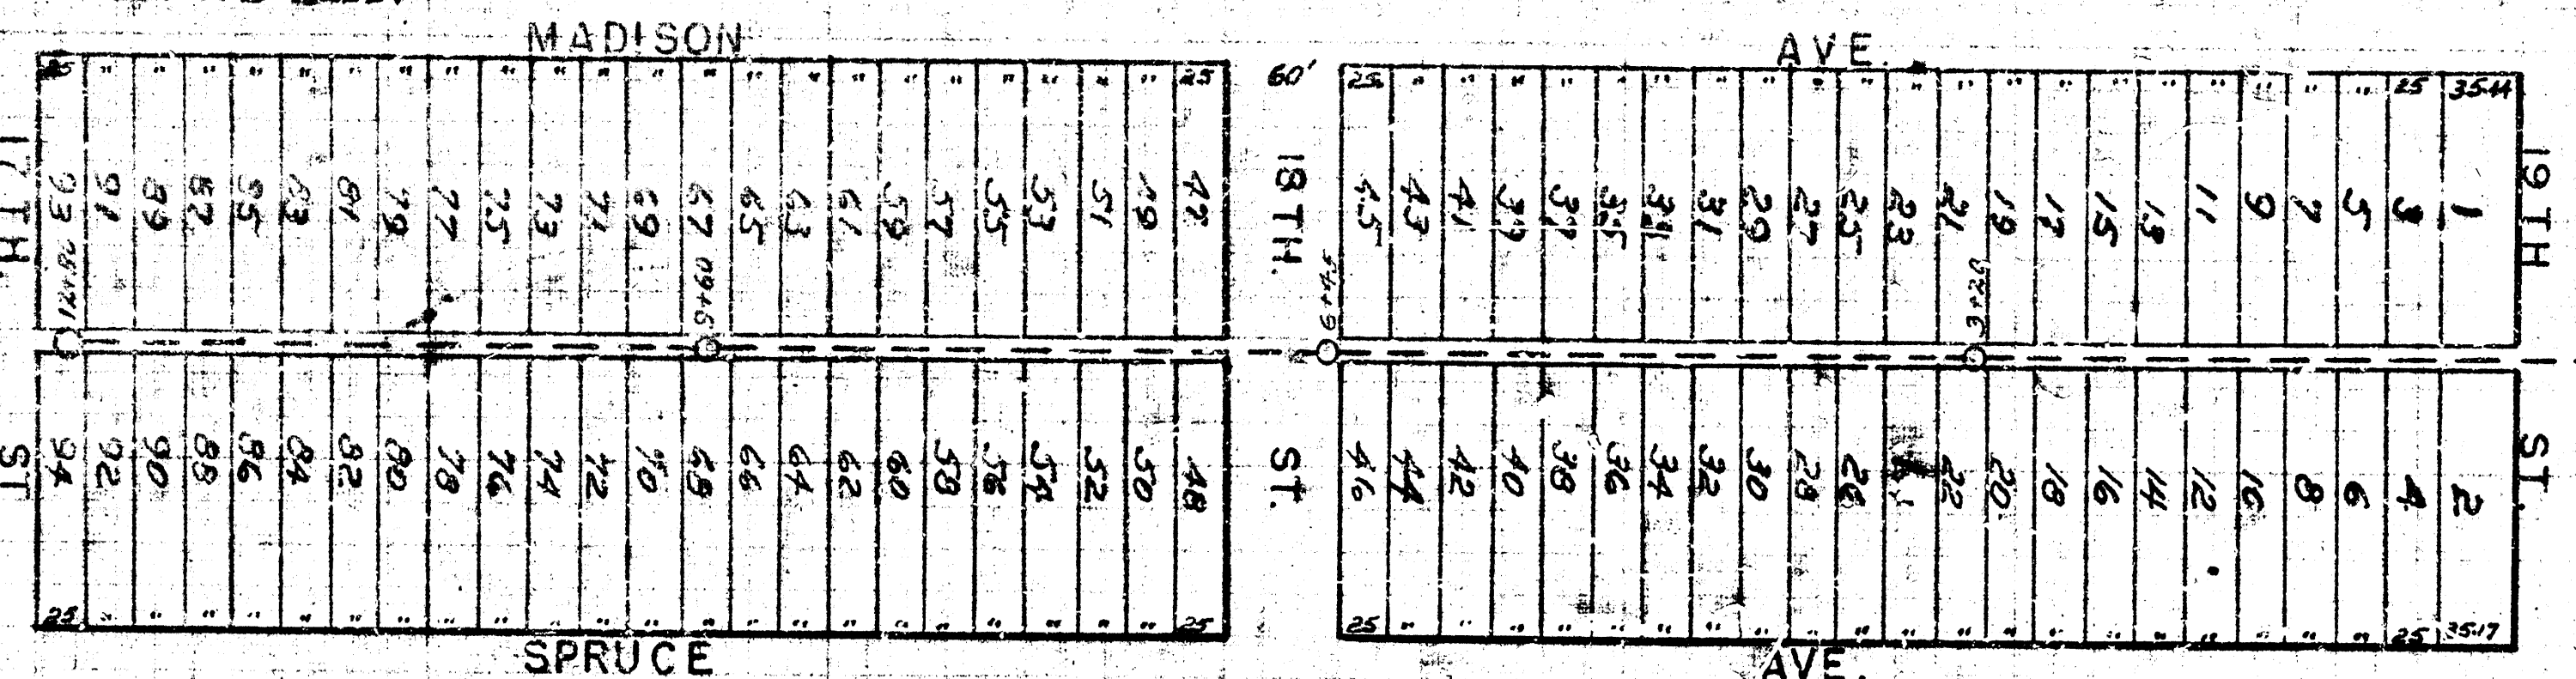

LAT 7 DIST-T MAIN 12
 LAT 8 DIST-T MAIN 12
 CITY OF WICHITA KS.
 L.K. WHITE CITY ENG.
 1-15-48 C-27-27 & C-27-28