
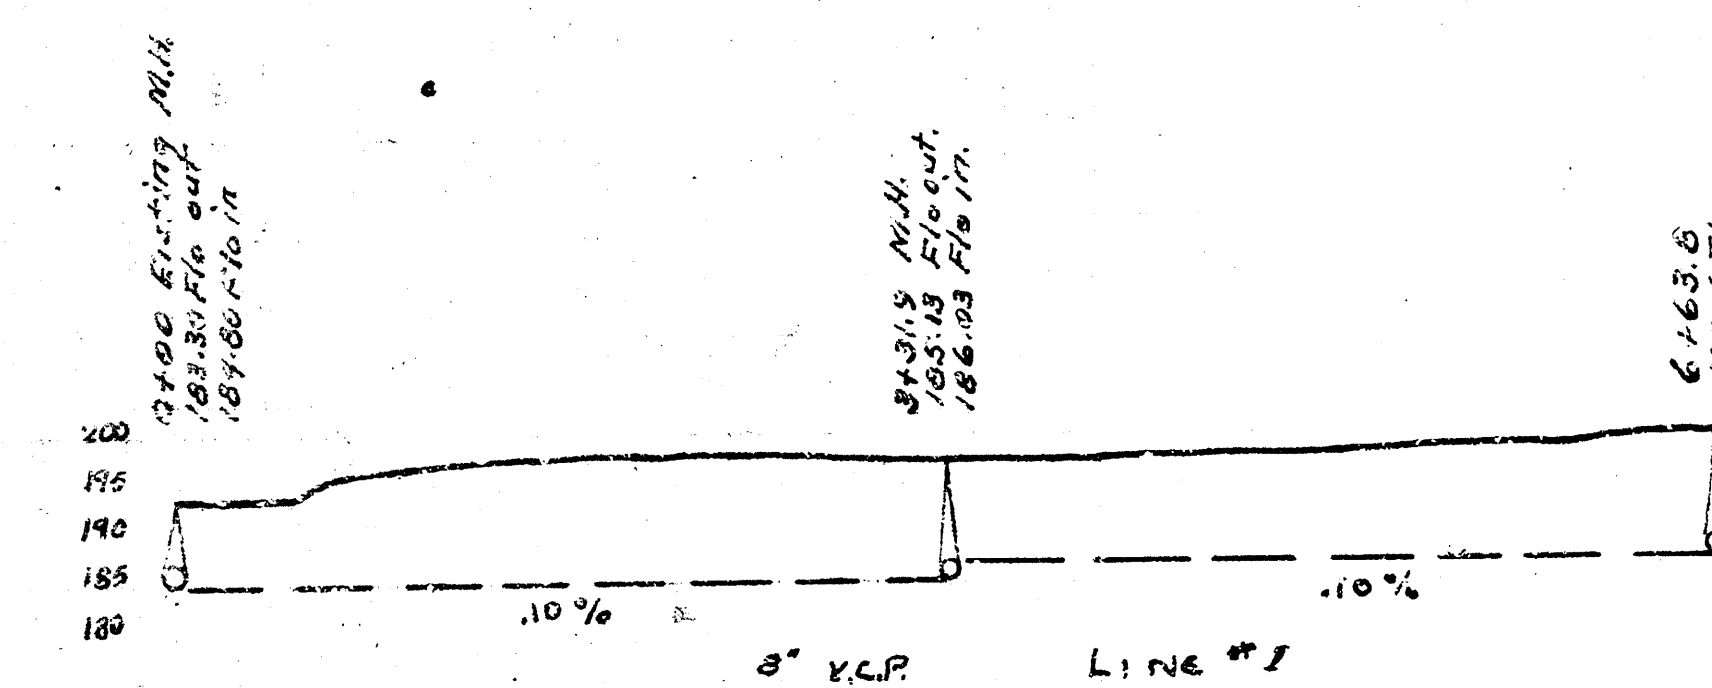
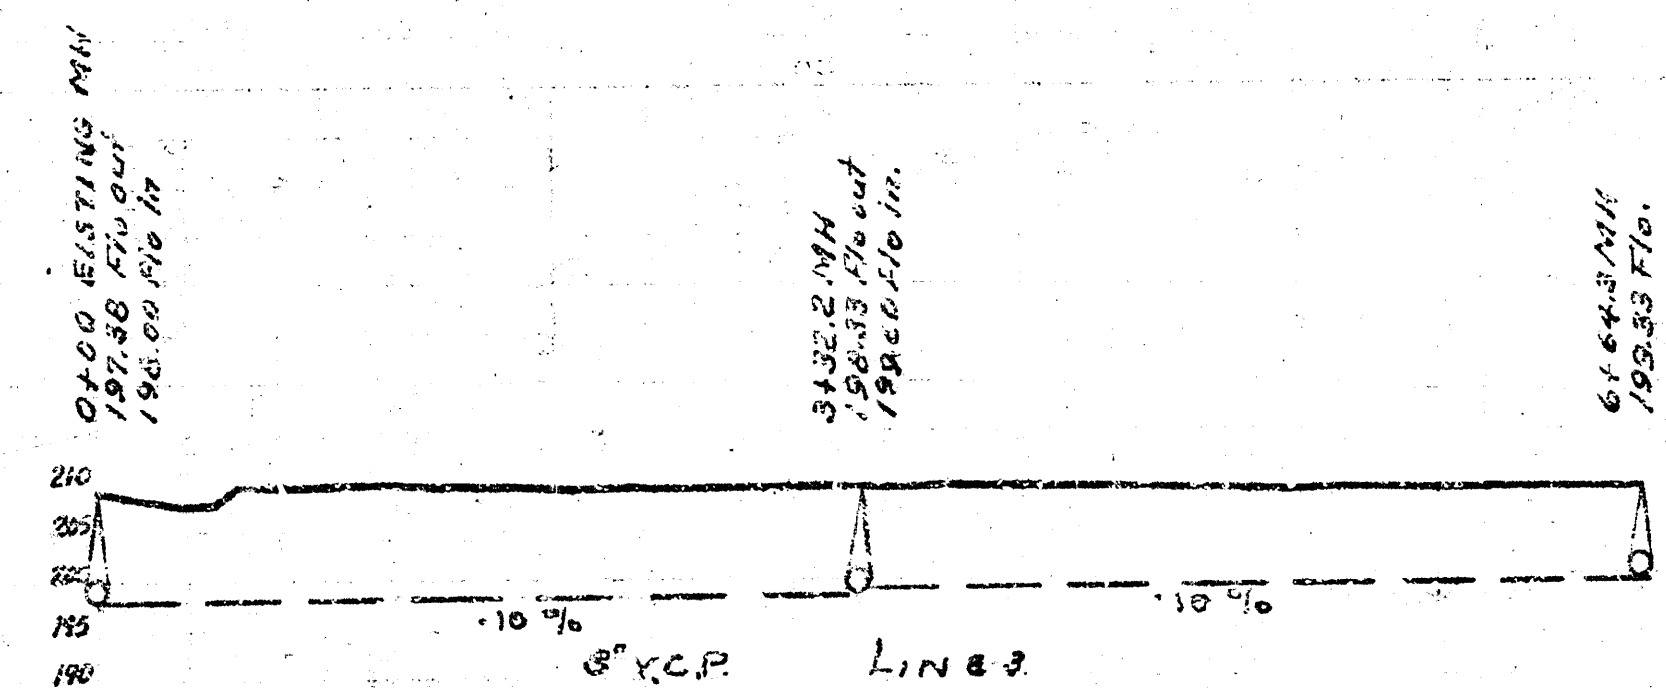
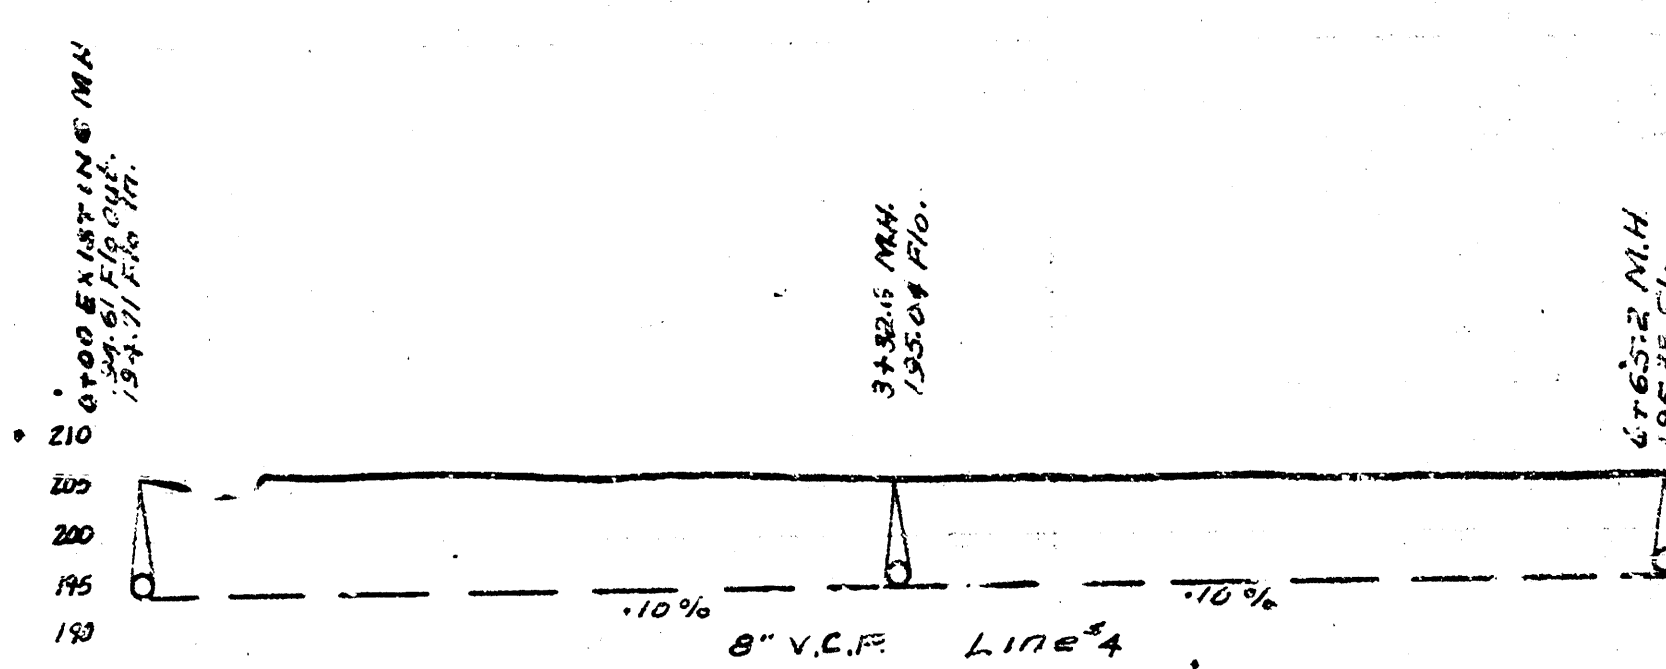
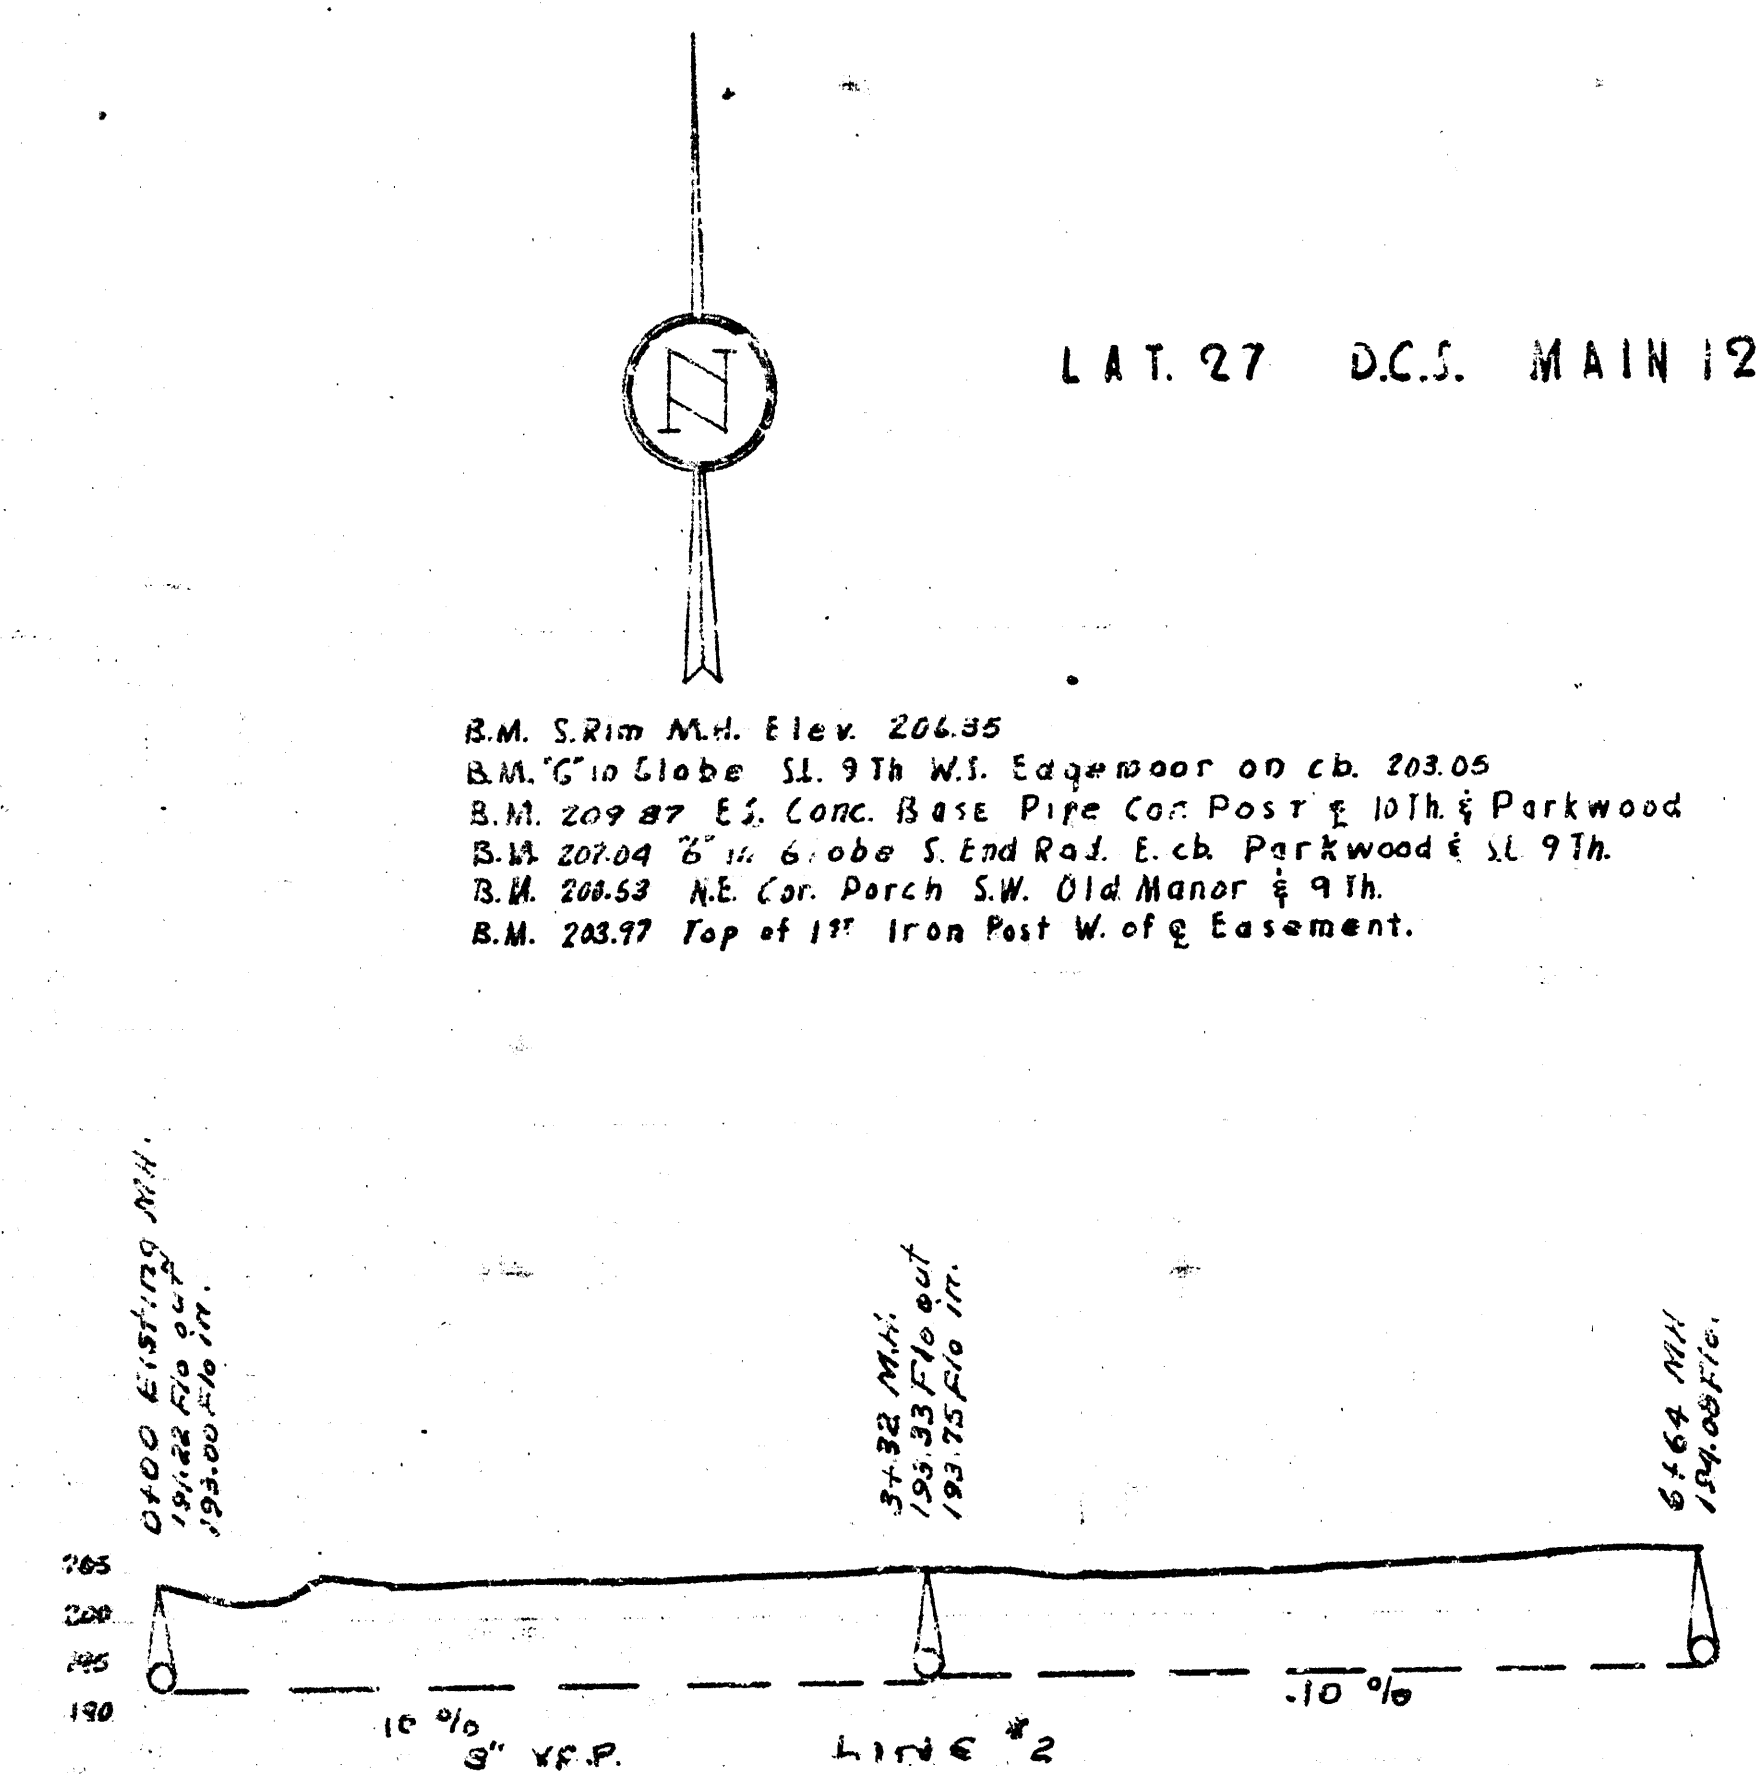


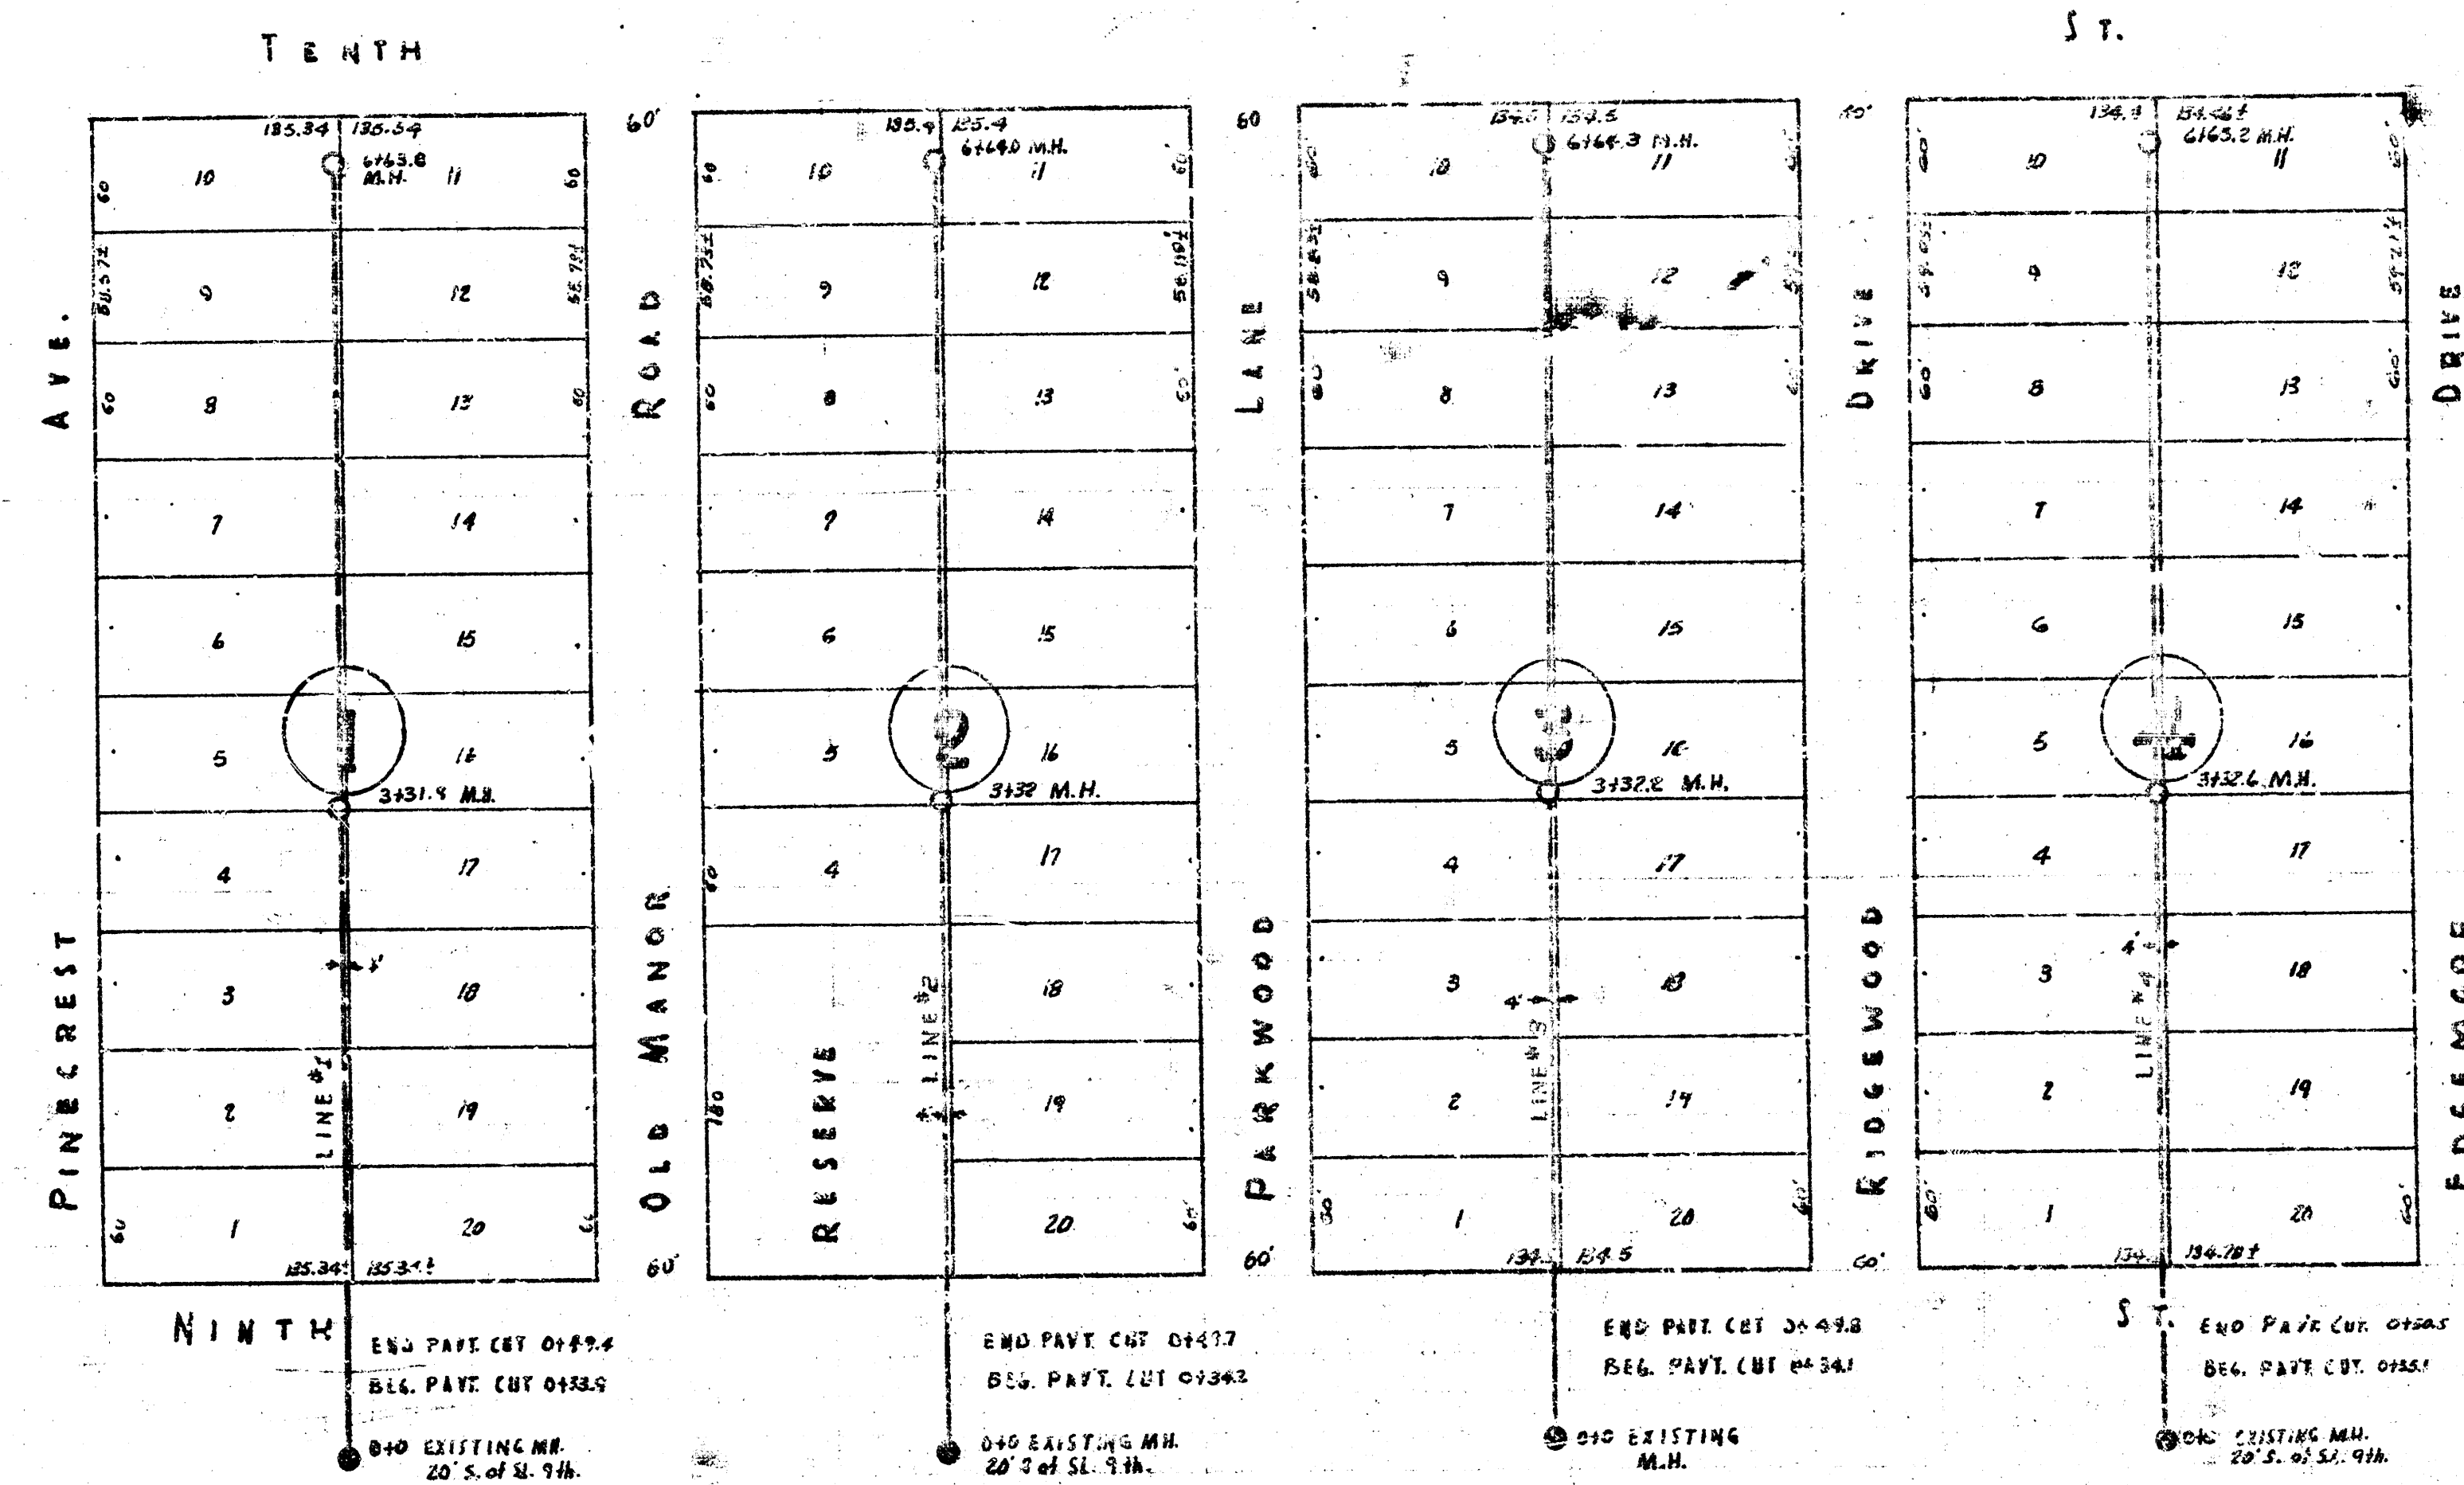

LAT. 27. DRY CREEK SUB MAIN 12
CITY OF WICHITA, KANSAS
L. K. WHITE
JAN. 1948
CITY ENGINEER
Proj. No. C28-1