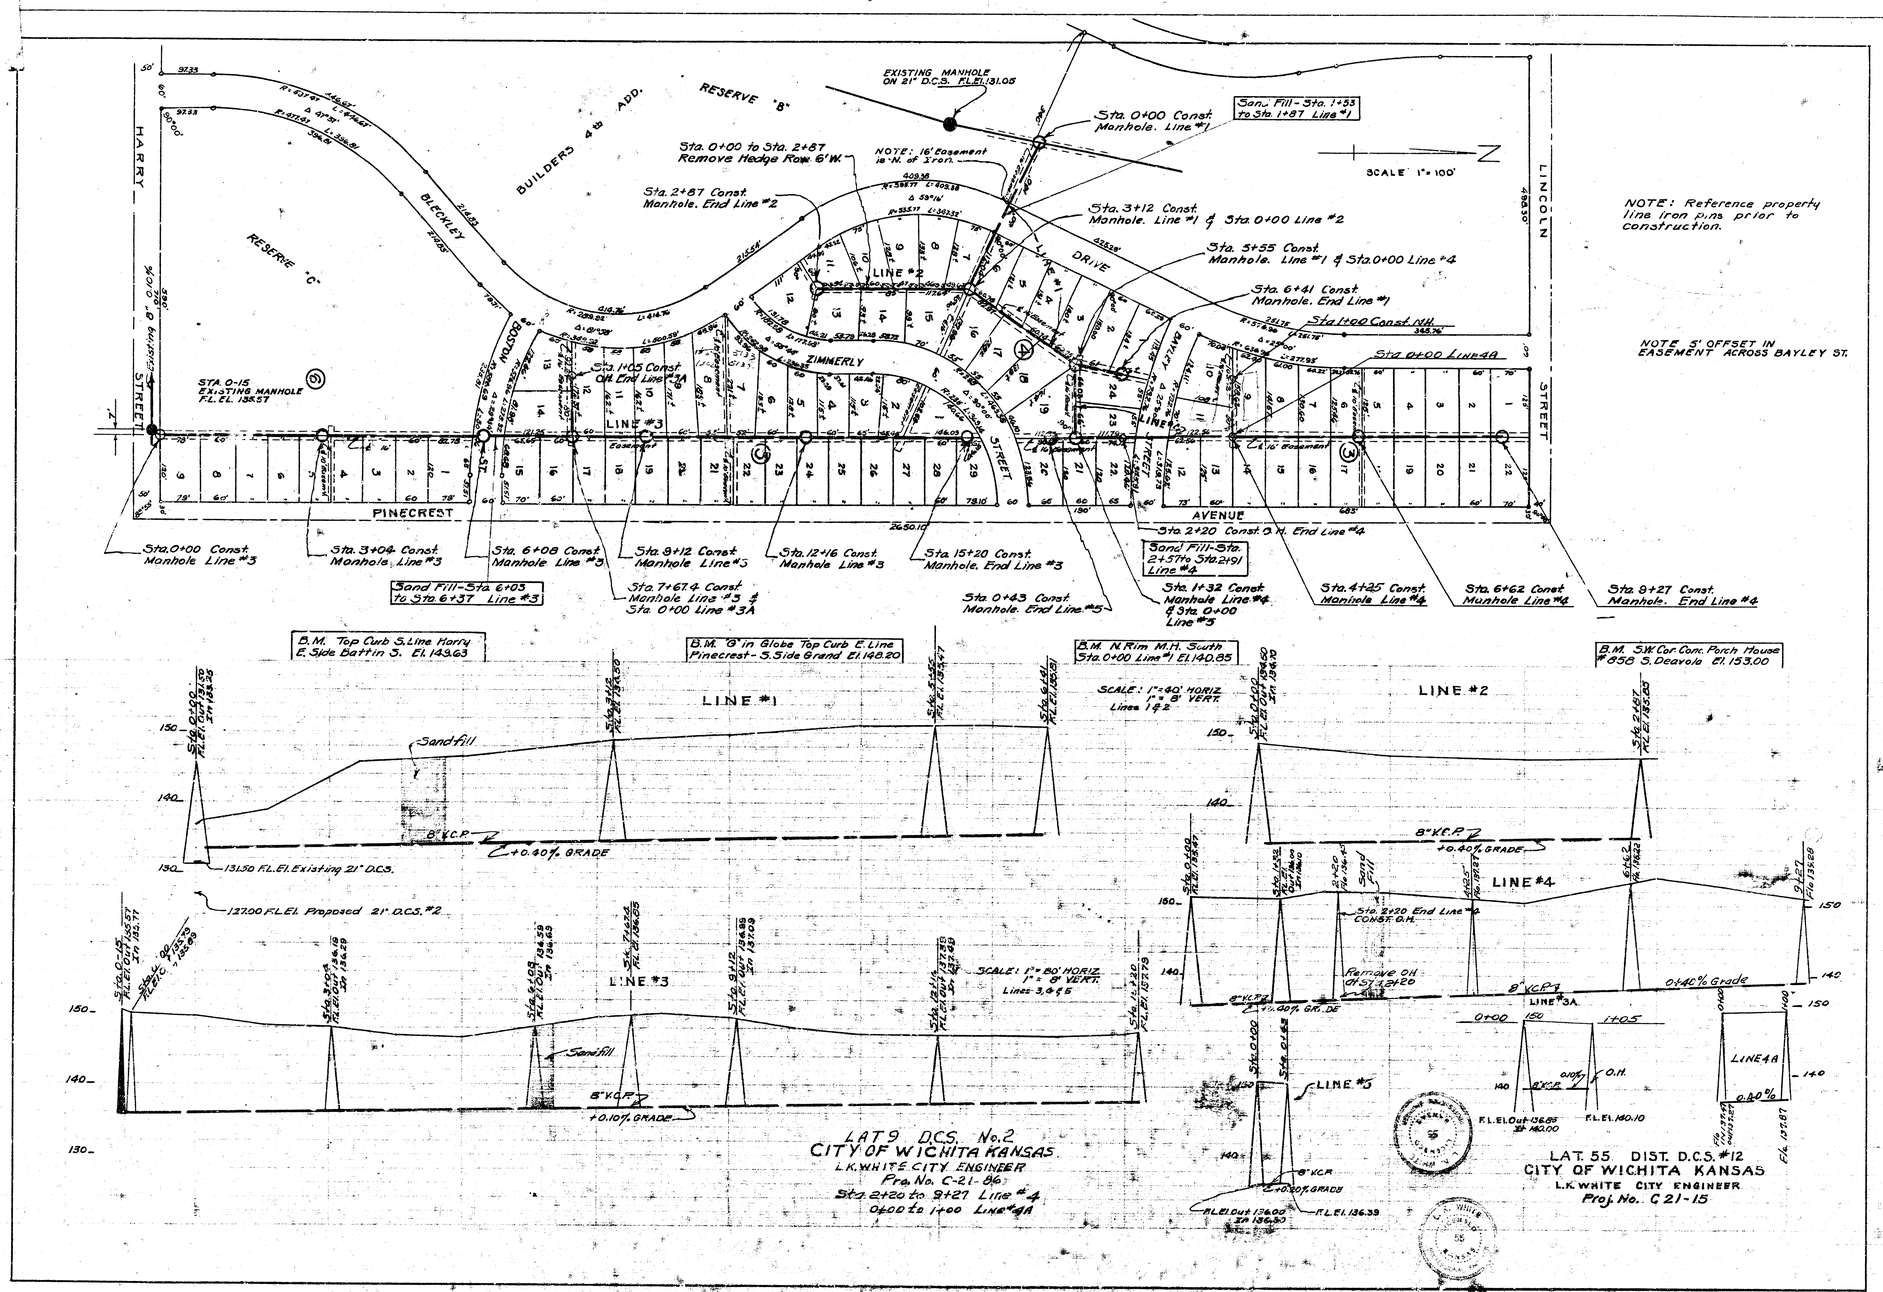

LAT 9 D.C.S. No. 2
CITY OF WICHITA KANSAS
L.K. WHITE CITY ENGINEER
Proj. No. C-21-86
Sta. 2+20 to 9+27 Line #4
0+00 to 1+00 Line #4A

LAT. 55 DIST. D.C.S. #12
CITY OF WICHITA KANSAS
L.K. WHITE CITY ENGINEER
Proj. No. C 21-15