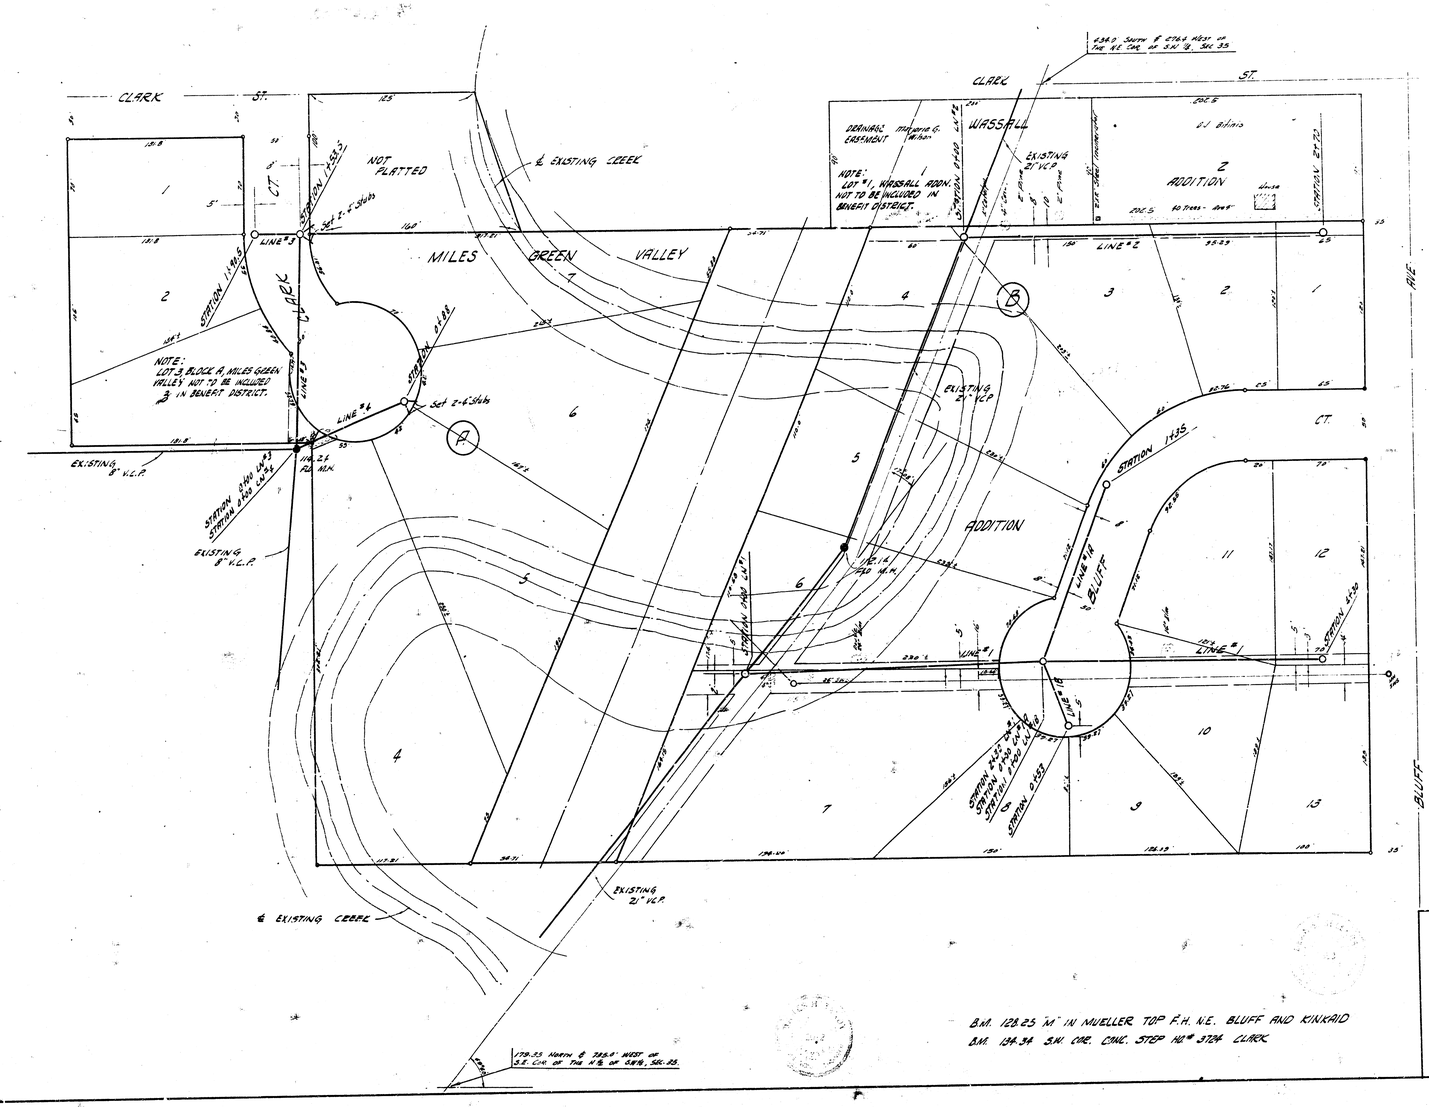

PLAN SCALE 1" = 60'
PROFILE SCALE 1" = 60' HOR. 1" = 4' VERT

B.M. 128.25 "M" IN MUELLER TOP F.H. N.E. BLUFF AND KINKAID
B.M. 134.34 S.W. COR. CONC. STEP NO. 370A CLARK

LATERAL 6B D.C.S S.S. 12

CITY OF WICHITA, KANSAS

B. E. SMITH, CITY ENGINEER

PROJECT NO. C 28-125 DATE MARCH, 1959

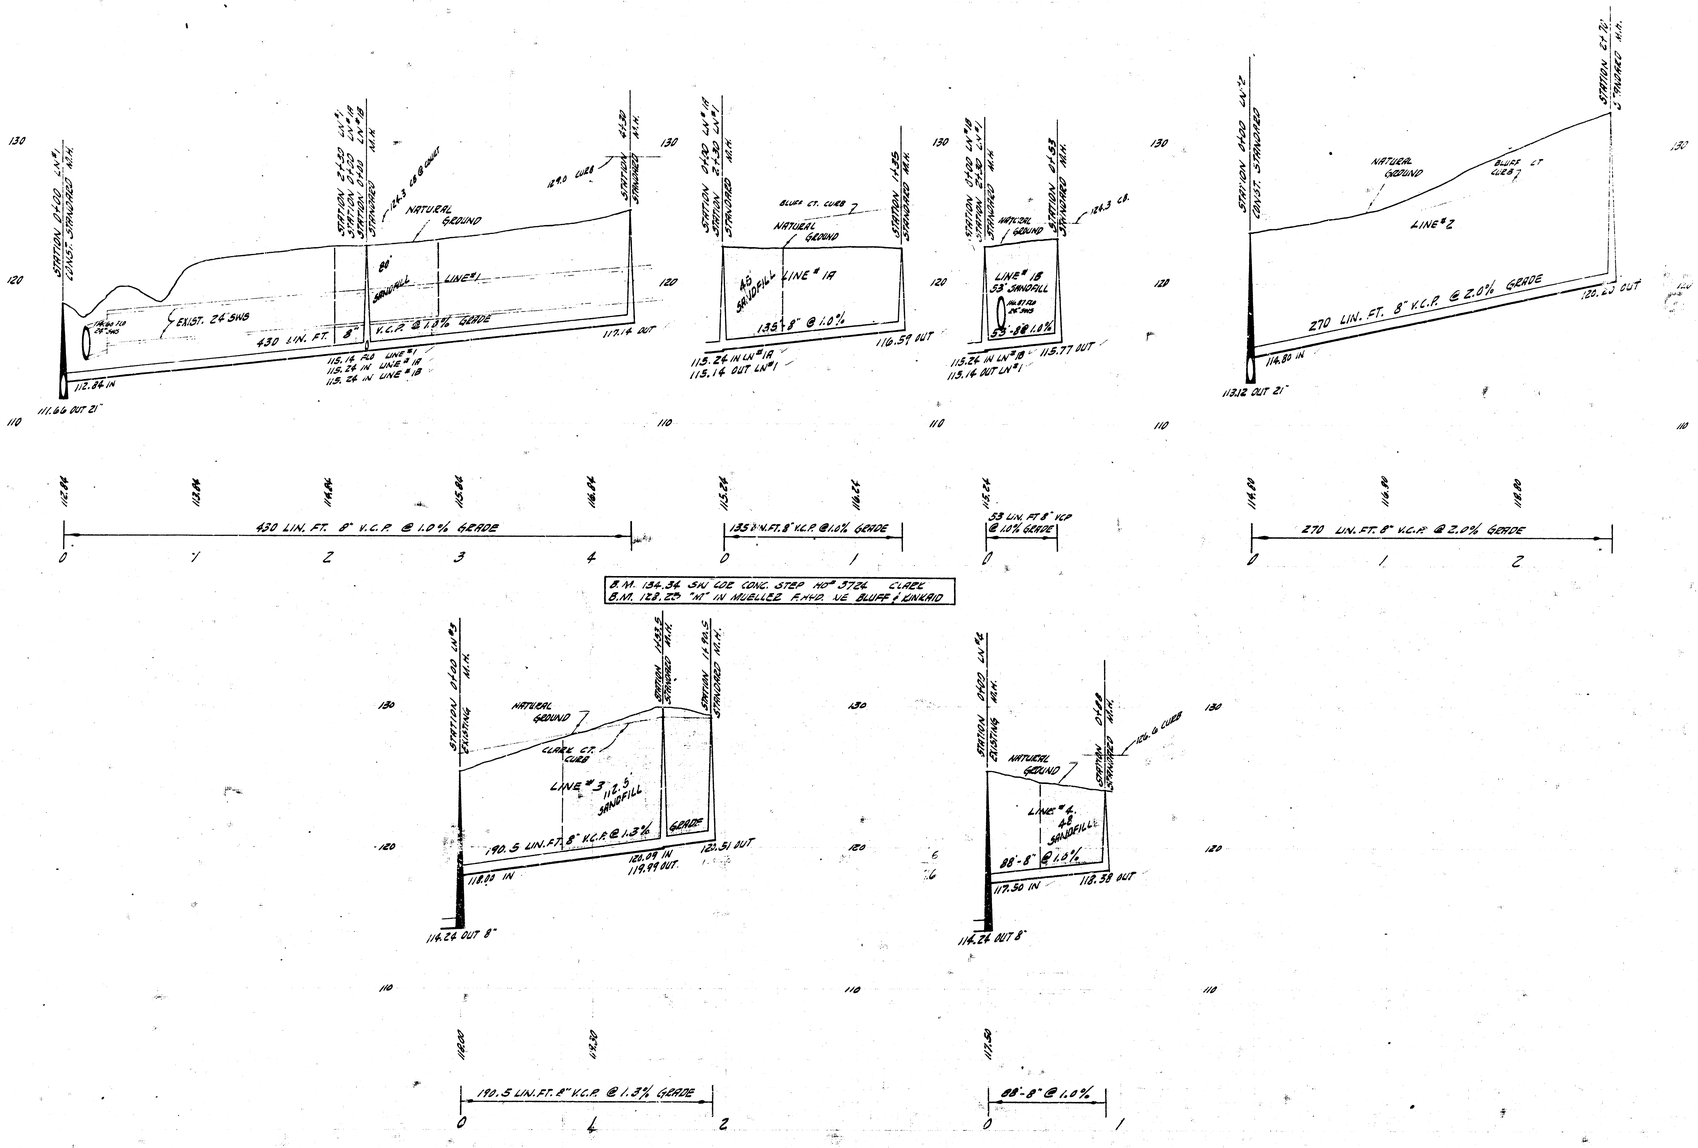

LATERAL 8" PCS SAN. SEWER 12
P.W.J. NO. C28-125

2/2