



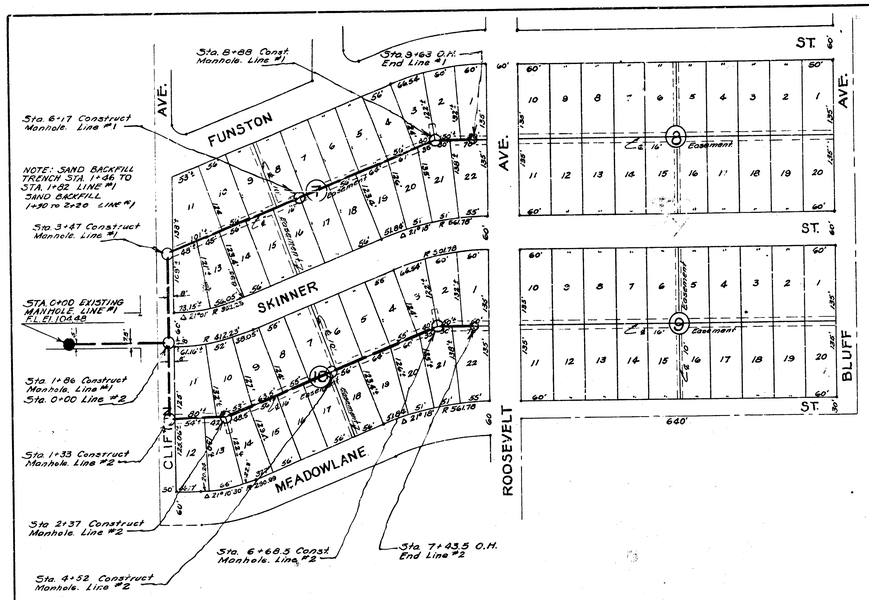

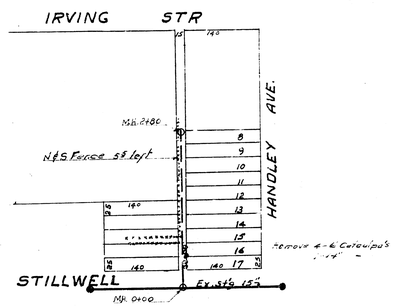


Note: Sandfill Sta 0+00 to 0+20


B.M. N. Rim of Manhole Sta. 0+00 El. 111.62

B.M. R.R. Spk. E. S. SW. Tel. Pole 1st Pole N. of N. Line of Skinner W.S. El. 122.34

B.M. Iron N.W. Cor. Block 2 21. 116.45

B.M. "M" in Mueller Fire Hyd. N.W. Cor. Clifton & Countryside Plaza. El. 131.60

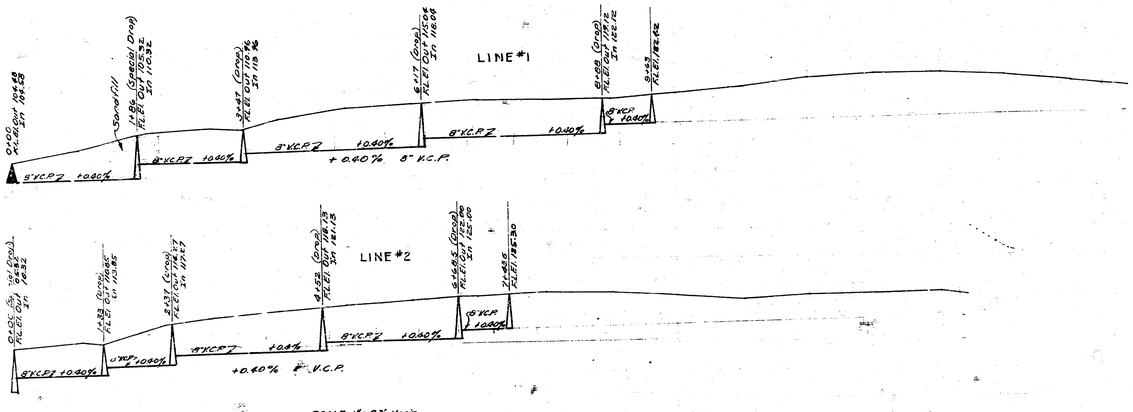

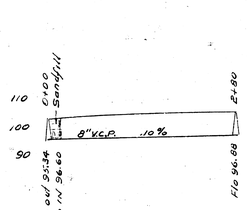

Scale 1"=80' Hor.
1"=20' Vert.

BM 106.41 E RIM MH 176' W OF 0+00

Date 6-22-51
Drawn by J.L.A.
Checked by
Note Book No. 52

Date 1-8-52
Checked L.H.M.
5-6

LAT. I D.C.S. 2 SS.#12
CITY OF WICHITA KANSAS
L.K. WHITE CITY ENGINEER
Proj. No. C21-24

LAT. W. DIST. E SS# 21
CITY OF WICHITA KANSAS
L.K. WHITE CITY ENGINEER
Proj. No. C-21-82