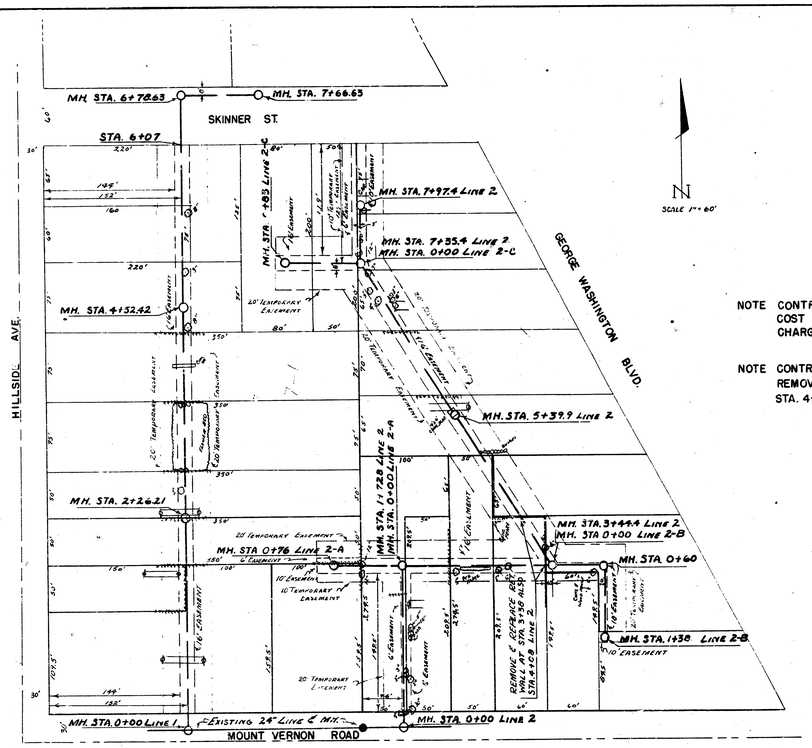

NOTE CONTRACTOR:
COST OF SEWER FROM STA. 6+07 TO STA. 7+66.63 LINE 1 TO BE CHARGED TO RAYMOND KRACK

NOTE CONTRACTOR:
REMOVE & REPLACE RETAINING WALL AT STA. 3+38 ALSO STA. 4+08 LINE 2

BM. 103.45 "X" ON S.W. COR. HUBGUARD R.C.B.C. 75' N. MT. VERNON ON GEORGE WASHINGTON BLVD.

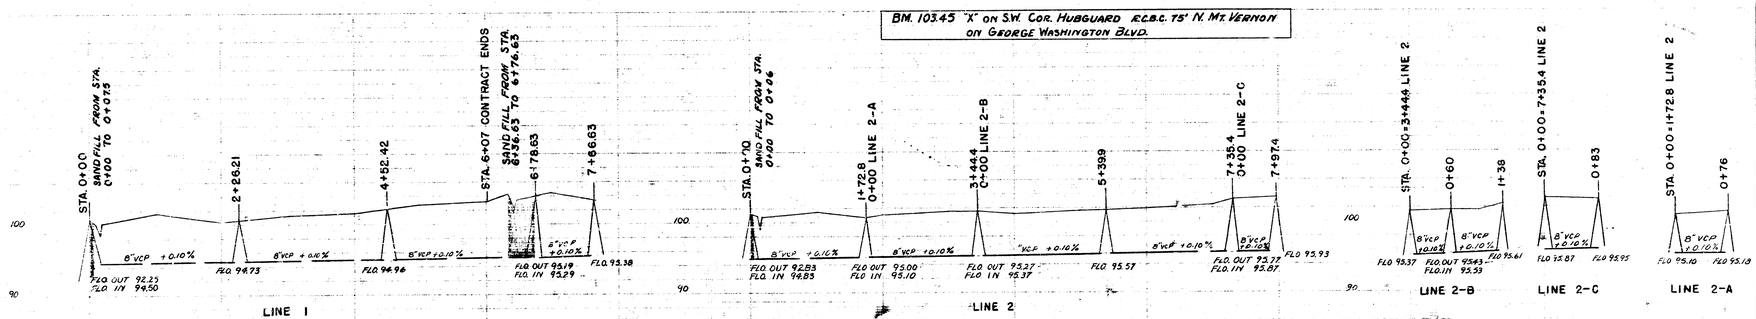

LAT 18 DCS 2 MAIN 12
CITY OF WICHITA KANSAS
L.K. WHITE CITY ENGINEER
PROJ. NO. C-22-40

DATE 8-28-52
DRAWN BY
CHECKED BY
BOOK NO. 3-17