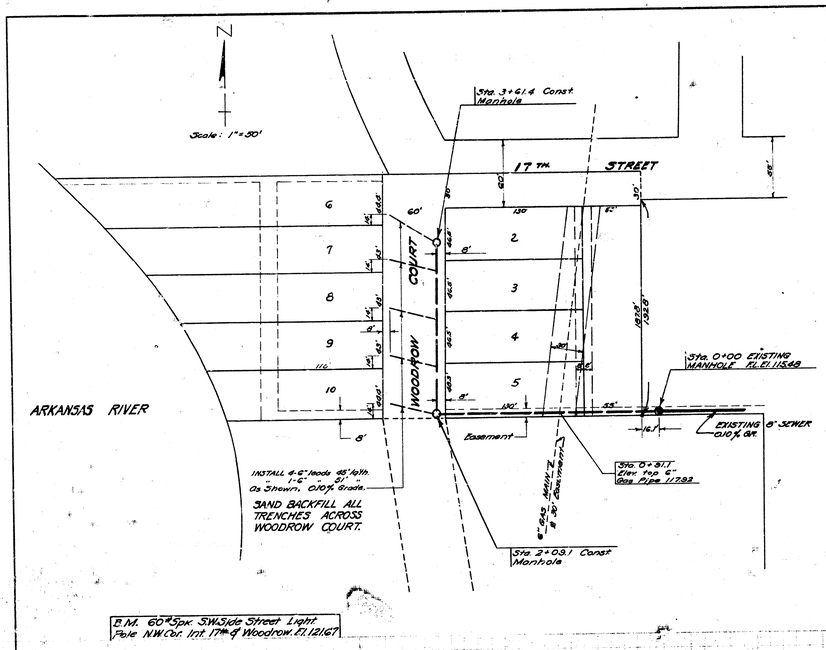

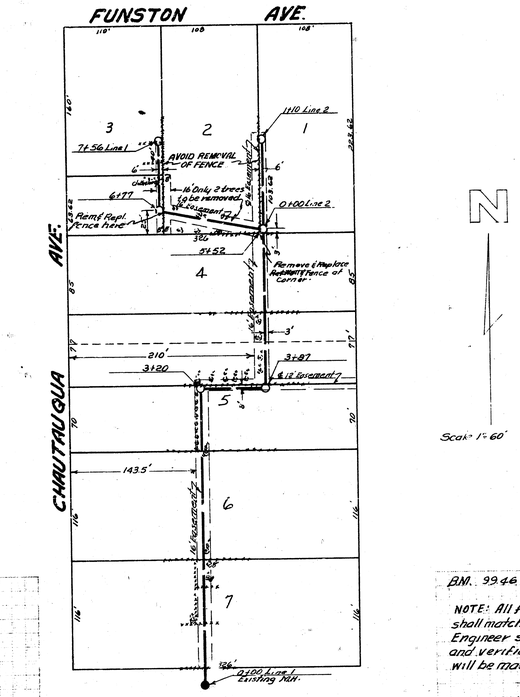

Scale: 1"=60'

B.M. 60" Spk. S.W. Side Street Light Pole N.W. Cor. Int. 17th & Woodrow. El. 1216.7

B.M. 99.46 Sa. Rim MH 0+00

NOTE: All fence replacement shall match adjoing installation. Engineer shall check all trees and verified before payment will be made.

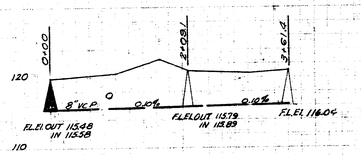

Date 7-3-58
Drawn by L. McC.
Checked by
Note Book No. 41

Date 10-28-52
Drawn by McClain
Checked by GSJ.
Book No.

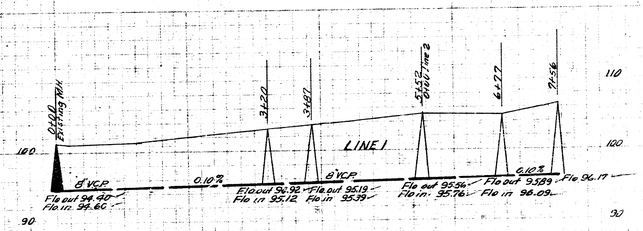

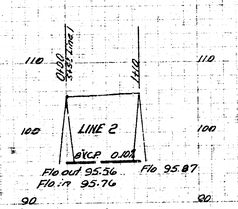

LAT. 2, DIST. R, SS 20
CITY OF WICHITA KANSAS
L.K. WHITE CITY ENGINEER
Proj. C-22-17

LAT. 24 DCS 2 SS 12
CITY OF WICHITA, KANSAS
L.K. WHITE CITY ENGINEER
Proj. No. C-22-63