LOCATION MAP
LAT. 41 D.C.S. 2 SAN. SEWER 12
CITY OF WICHITA
B.E. SMITH CITY ENGINEER PROJECT NO. C25-77

Survey By C.H.Mills Notebook CH.M.106
Drawn By T. Dewitt
Checked By
Date APRIL 1956

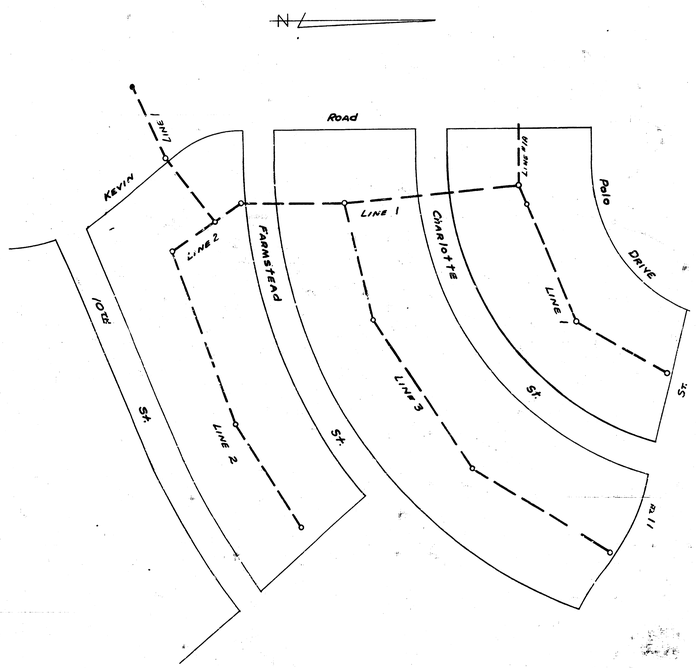

LAT. 41 D.C.S.# 2 S.S. 12
PROJECT No. C25-77 SHEET 1 OF 3
APRIL 1956

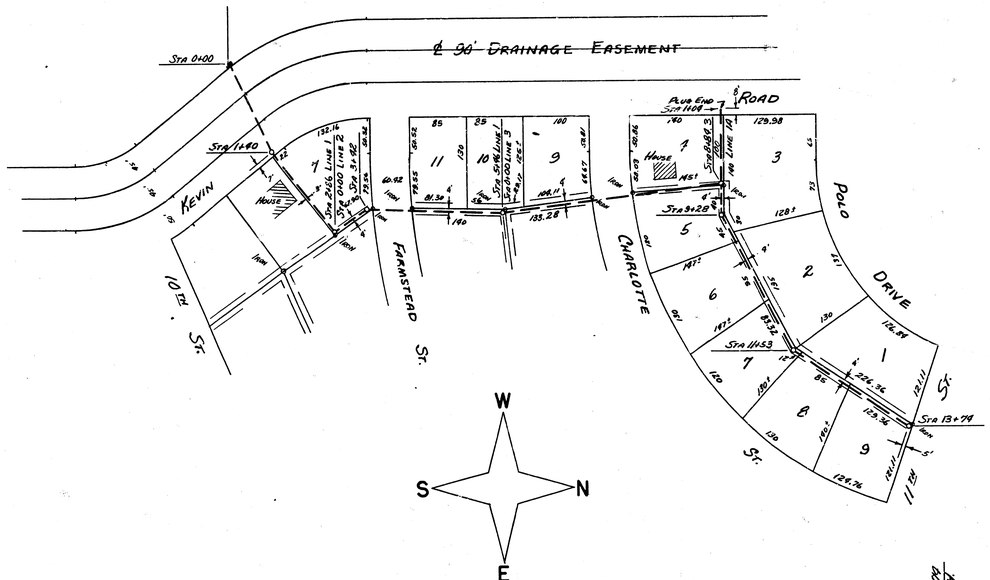

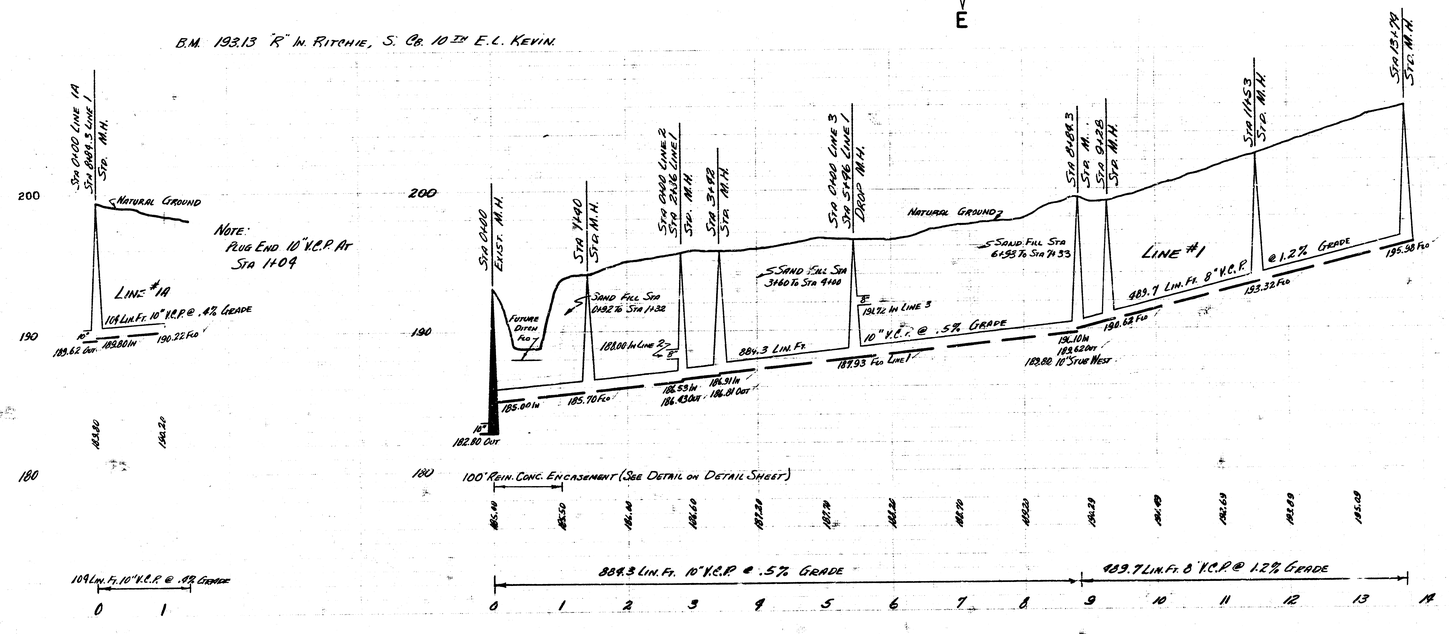

PLAN SCALE 1"=80'
PROFILE SCALE 1"=80' Hor. 1"=9' Vertical

LAT. 41 D.C.S. # 2 SAN. SEWER 12
PROJ. No. C25-77 SHEET 2 OF

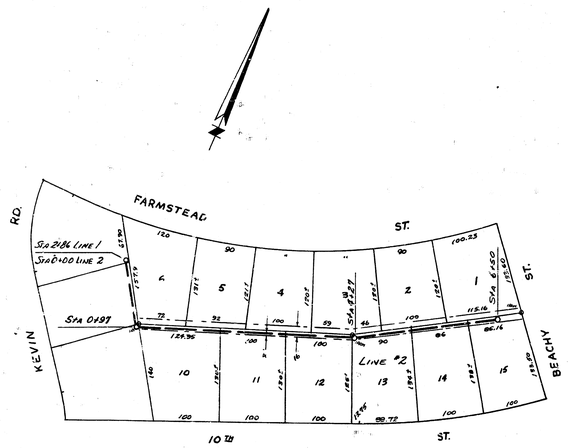

B.M. 193.13 "R" In Ritchie, S. Cb. 10TH, E.L. Kevin.

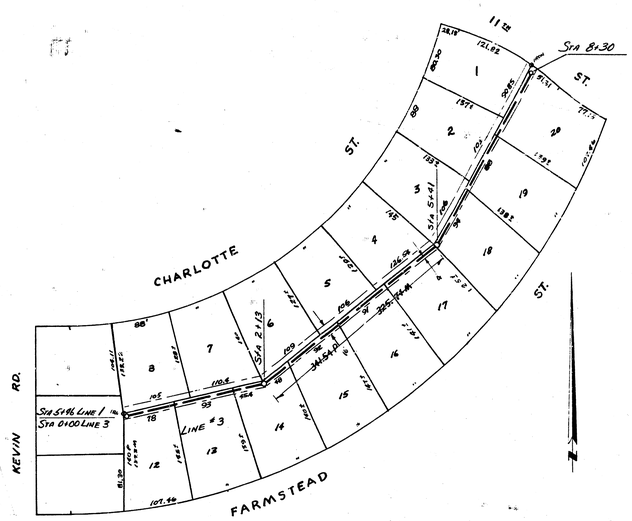

B.M. 190.25 "G" In Globe W. Cb. Lightner, N.L. 9TH

PLAN SCALE 1"=80'
PROFILE SCALE 1"=80' HOR, 1"=9' VERTICAL

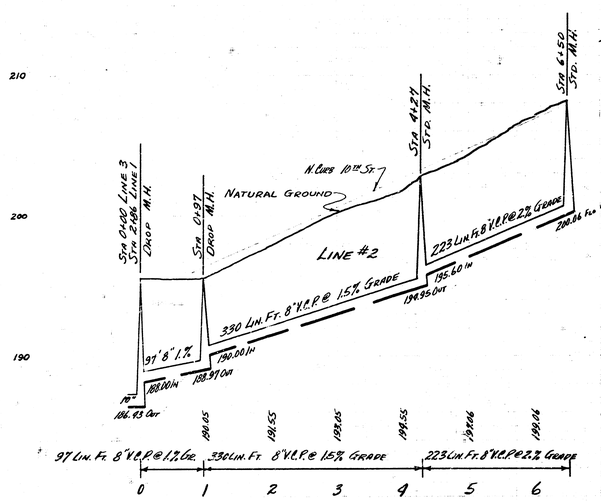

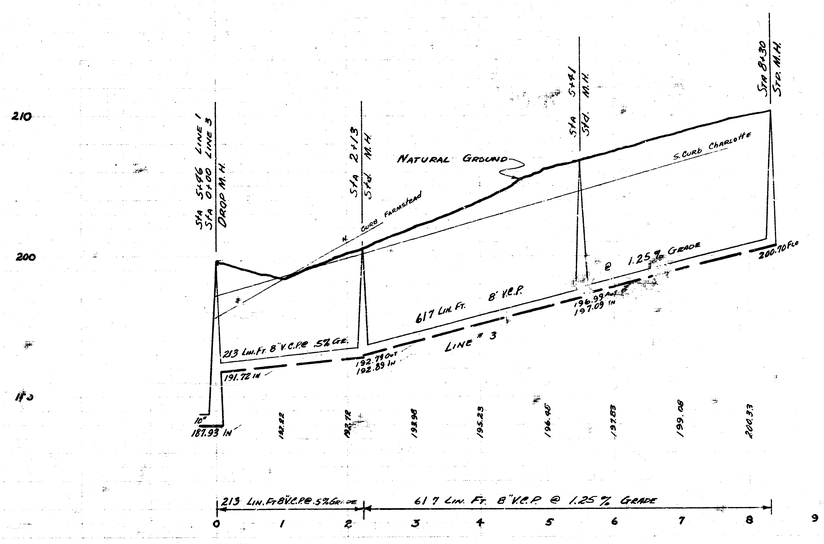

LAT. 41 DCS. TH 2 SS. 12
PROJ. NO. C25-77 3 OF 3