


LOCATION MAP
LAT. 42 D.C.S. 2 SAN. SEWER 12
CITY OF WICHITA
B. E. SMITH CITY ENGINEER PROJ. NO. C25-78

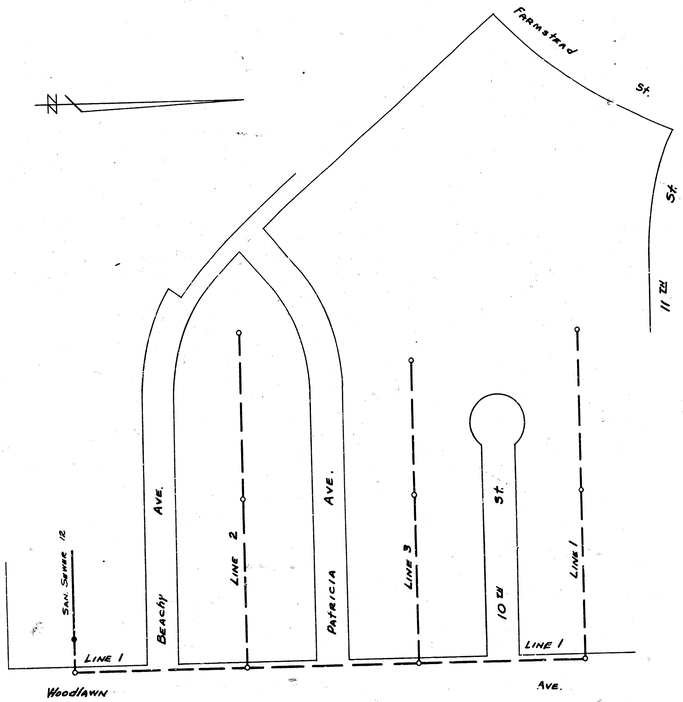

Survey By - C. Mills Notebook - CHK 106
Drawn By - T. Dewar
Checked By -
Date - Dec. 1955


Lat. 42 D.C.S. # 2 S.S. 12
Proj. No C25-78 Sheet 1 of 3

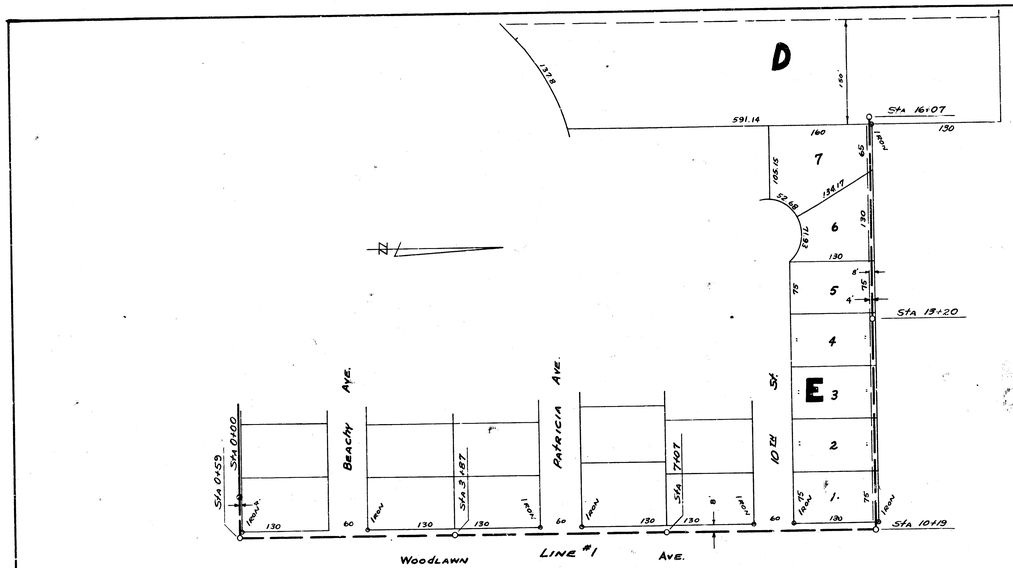


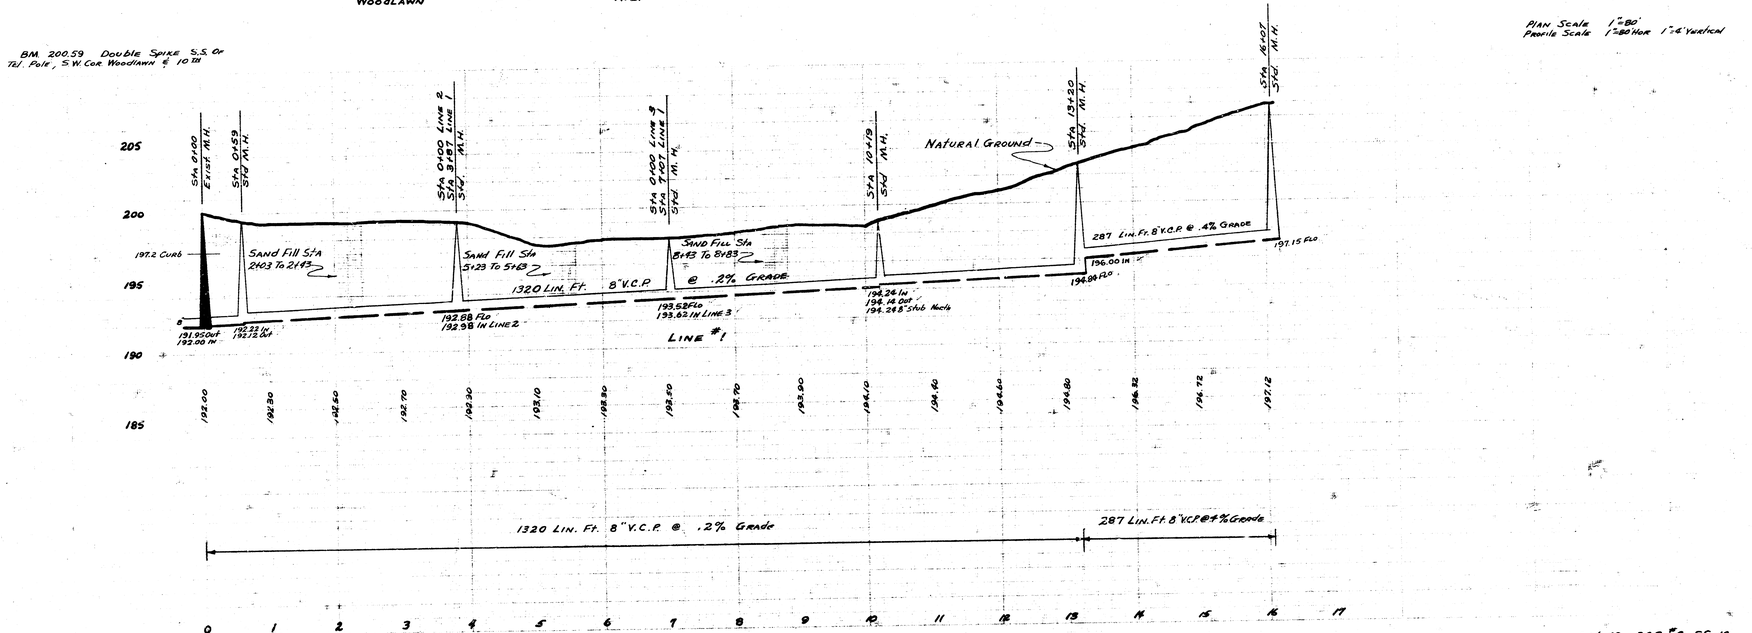


Plan Scale 1"=80'
Profile Scale 1"=80 Hor. 1"=6' Vertical

Lot 42 D.C.S. #2 S.S. #2
Proj. No. C.E.S.-78 Sheet 2 of 3

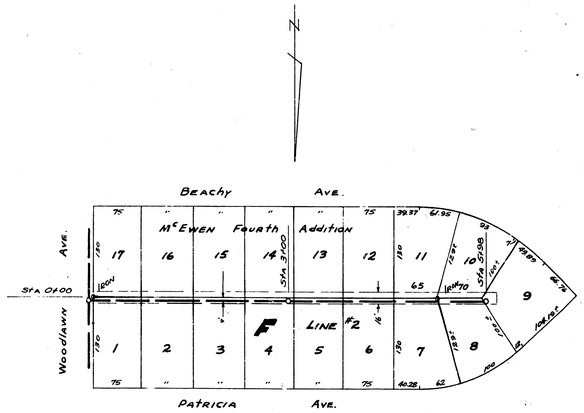


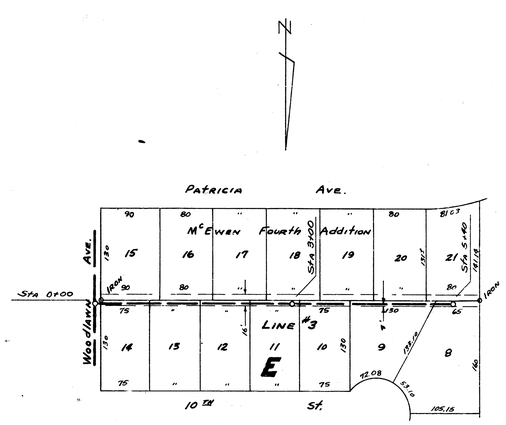

B.M. 193.13 - "R" in Ritchie, S. cb. 10th E.L. Kevin

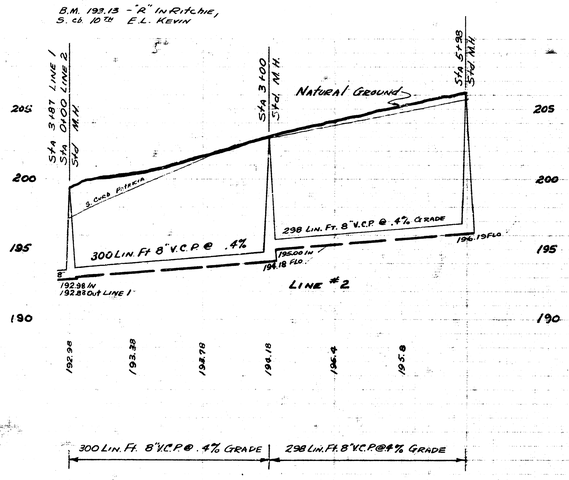

B.M. 200.59 Double Spike, S.S. on Tel. pole, S.W. Cor. Woodlawn & 10th

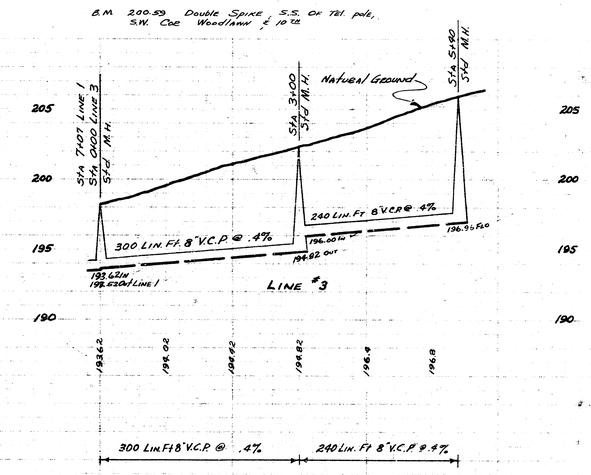

PLAN SCALE 1"=80'
PROFILE SCALE 1"=80' HOR., 1"=4' VERTICAL

Lot 42 D.C.S. # 2 S.S. 12
Proj. No C.25-78 Sheet 3 of 3