
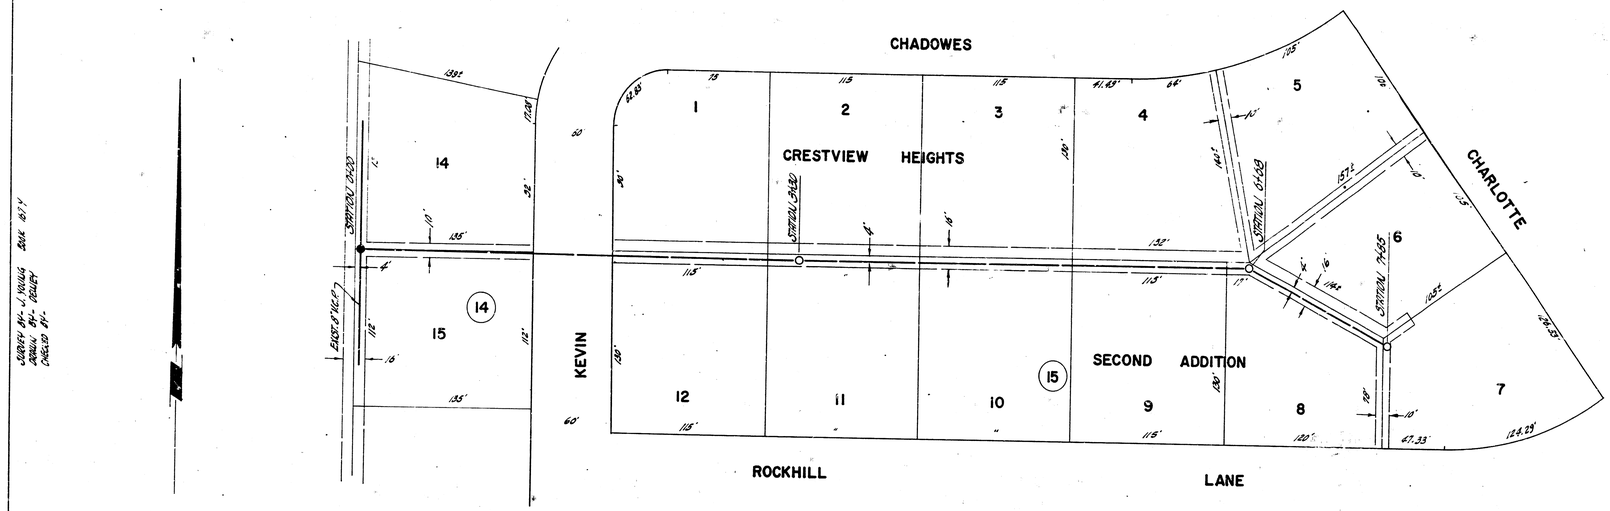


B.M. 221.06 RR SPIKE NE SIDE HLP 10'W OF ¼ SEC. COR.-@ SW COR. CRESTVIEW HEIGHTS 2ND. ADDITION

PLAN SCALE 1"=40'
PROFILE SCALE 1"=40' HOR. 1"=4' VERTICAL

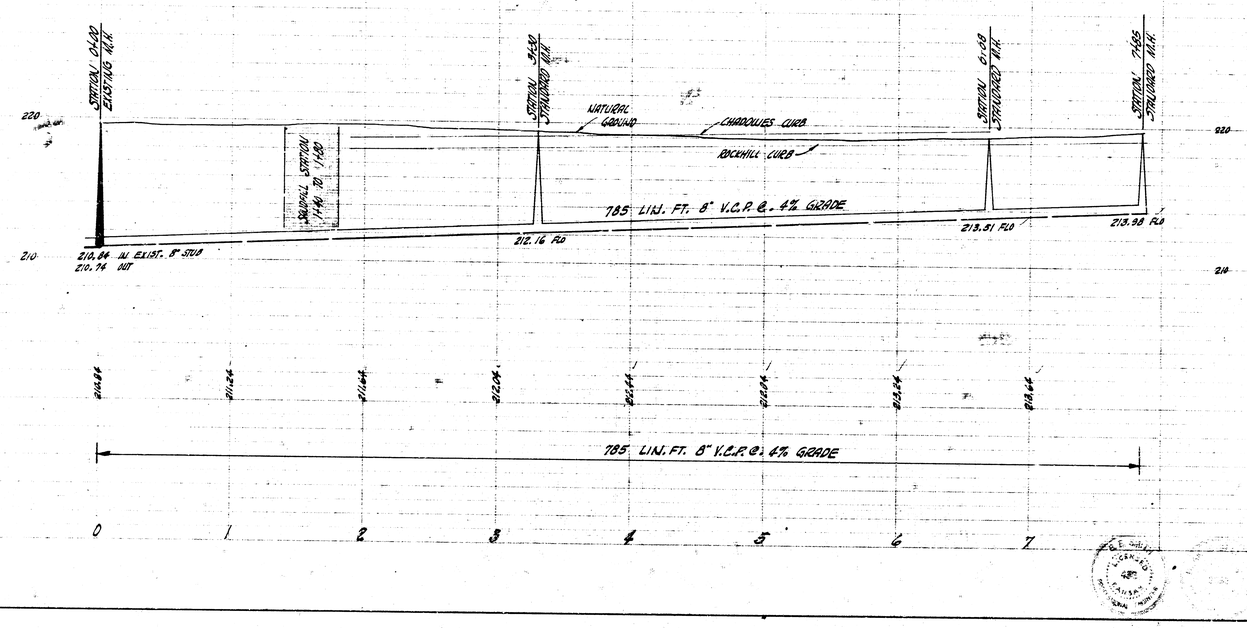

LAT. 65 DCS #2 SAN. SEWER 12
CITY OF WICHITA, KANSAS
B.E. SMITH CITY ENGINEER
PROJ. NO. C27-81 DATE- JULY 1959

9 1 5 15