


B.M. 101.36 SE. Corner Conc. Porch No. 830 Pattie.

See Plan Lat. 5 Dist. B Sh. #20 for sewer in street lots 40 - 53 incl.

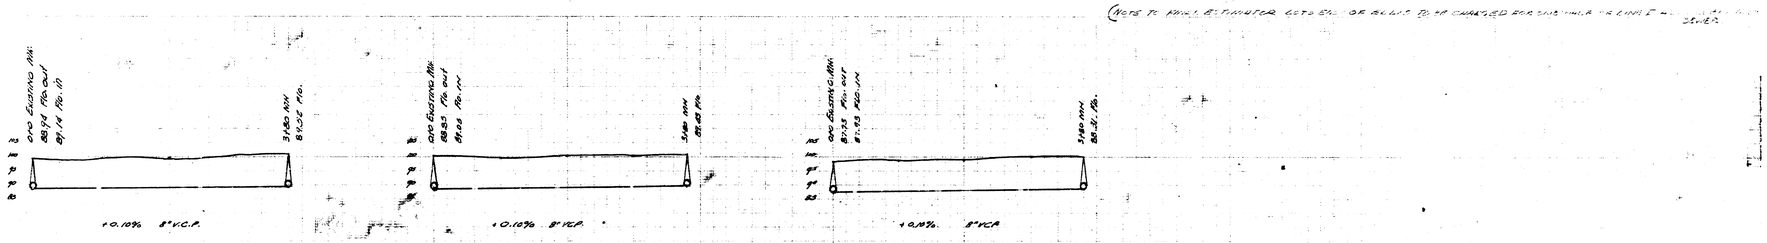

Lat. 6 Dist. B Main 20

L. ?-Michaelsen's 4th Addition

City of Wichita, Kansas

L.K. White City Engineer.

Date 12-16-48 Proj. No. C28-38