


REPLAT OF BUILDER'S 9TH ADDN.

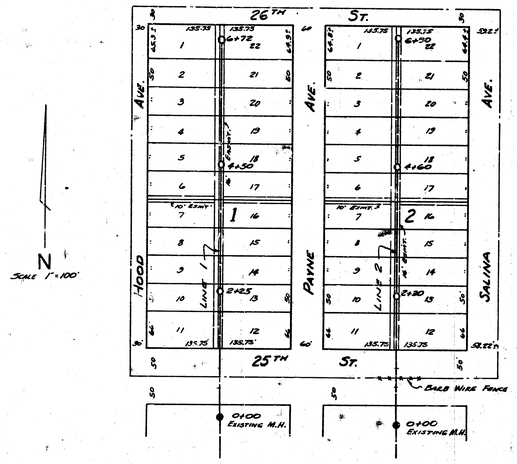


N
SCALE 1"=100'

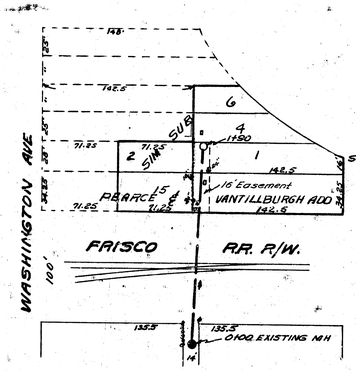

Detail of sanitary sewer under FRISCO R.R. 172.5' east of WASHINGTON AVE

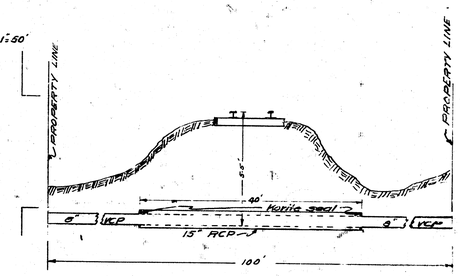

B.M. 125.95 N.E. Cor. Conc. Porch Ho. #2561 N. Salina

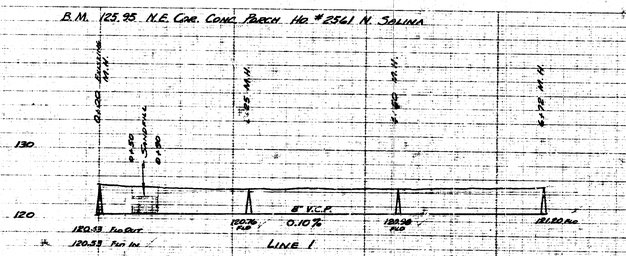


Date 6-18-59
Drawn By Lynn
Checked By
Book No. 69-1

Date 5-4-62
Checked By McClain
Book No. 94-1

B.M. 113.95 "X" on east side conc. base RR. control signal 136' so. of south line Murdock & 17' west of west line of Washington.

112.33 West Rim 0400

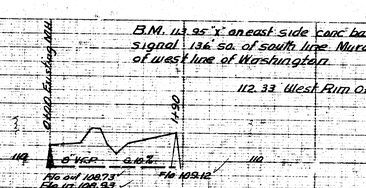

LAT. 2, DIST. T, S.S. #20
CITY OF WICHITA, KANSAS
B.E. SMITH - CITY ENGINEER
PROJ. NO. 623-31

B. E. SMITH 436 REGISTERED LAND SURVEYOR

LAT 3 DIST Y S.S. 20
CITY OF WICHITA KANSAS
B.E. SMITH CITY ENGINEER
Proj No. C 23-26