

SURVEY BY J. YOUNG BOOK 131 Y
DRAWN BY -
CHECKED BY -
DATE -

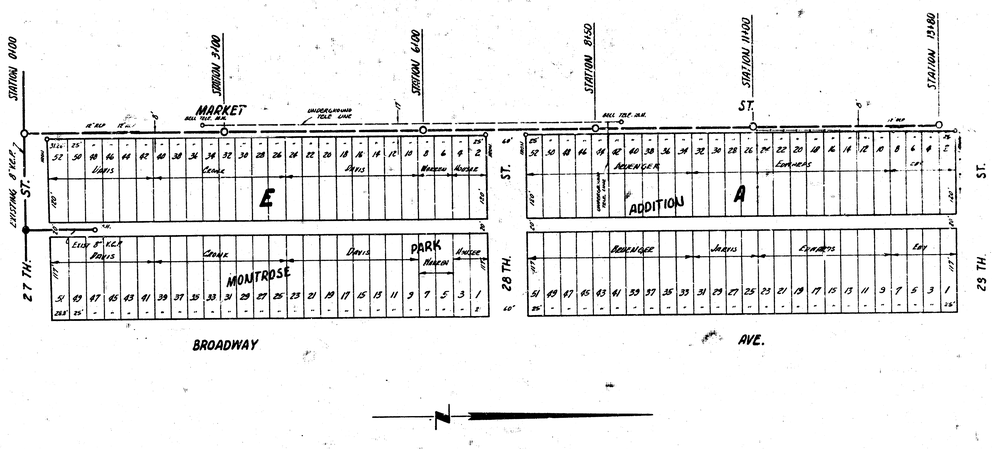

B.M. 128.62 R.R. SPIKE E.S. N.L.P. N.W. MARKET & 27 TH.

PLAN SCALE 1" = 80'
PROFILE SCALE 1"=80' HOR, 1"= 4' VERTICAL

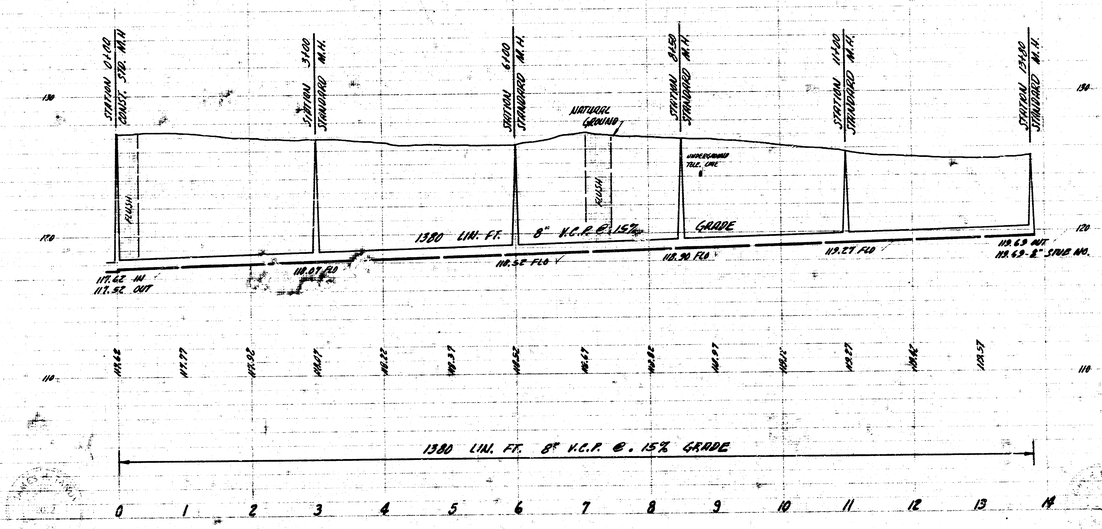

LAT. 20 DIST. T SAN. SEWER 20
CITY OF WICHITA, KANSAS
B.E. SMITH CITY ENGINEER
PROJ. NO. C26-95 DATE - JAN. 1928

3 1 4 (1)