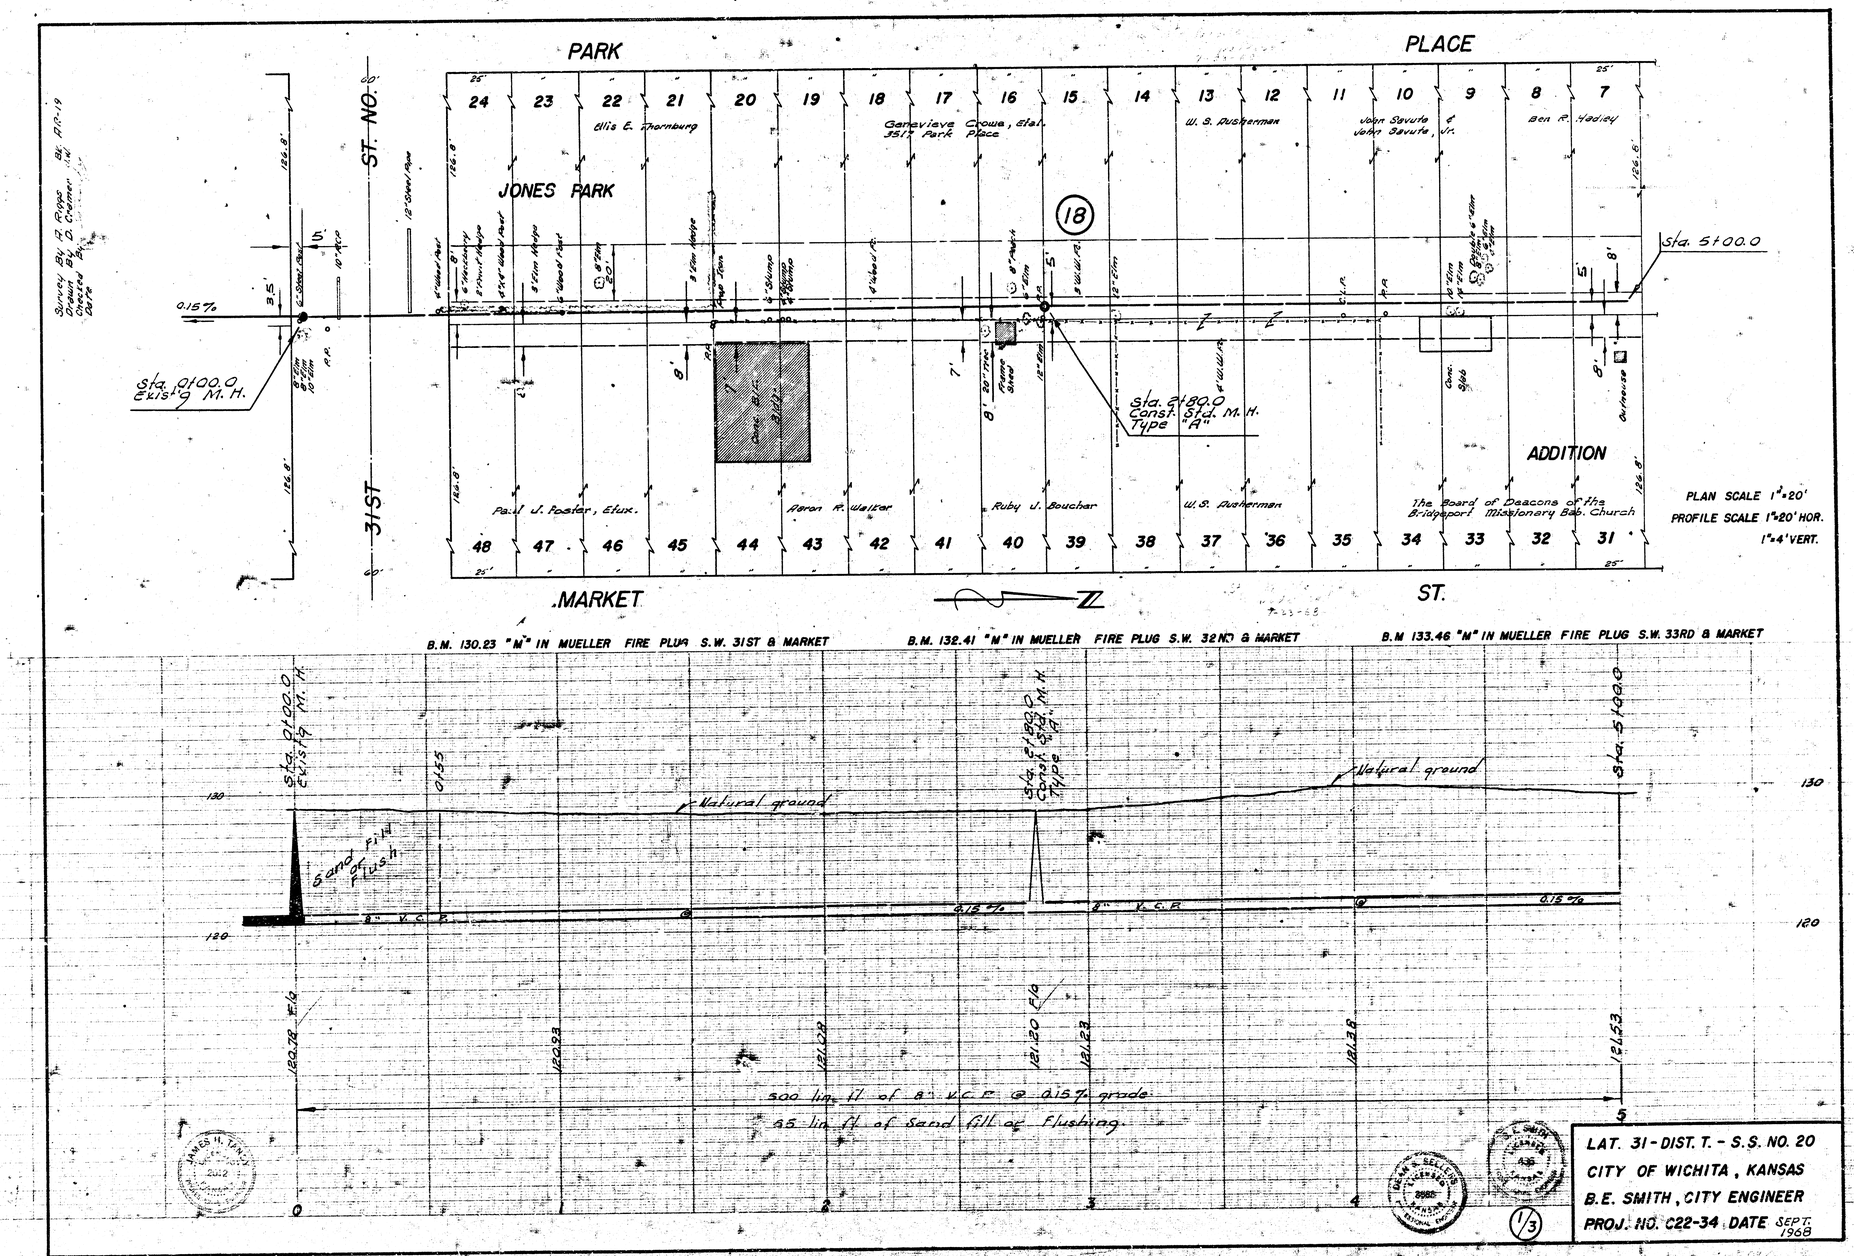
PARK
PLACE
ST. NO.
31ST
MARKET
ST.
JONES PARK
ADDITION
Ellis E. Thornburg
Genevieve Crowe, Et al.
351½ Park Place
W. S. Pusherman
John Savuta & John Savuta, Jr.
Ben R. Hadley
Paul J. Foster, Et ux.
Aaron R. Walker
Ruby J. Boucher
W. S. Pusherman
The Board of Deacons of the Bridgeport Missionary Bap. Church
Sta. 0+00.0 Exist'g M.H.
Sta. 2+80.0 Const. Std. M.H. Type "A"
Sta. 5+00.0
0.15%
B.M. 130.23 "M" IN MUELLER FIRE PLUG S.W. 31ST & MARKET
B.M. 132.41 "M" IN MUELLER FIRE PLUG S.W. 32ND & MARKET
B.M 133.46 "M" IN MUELLER FIRE PLUG S.W. 33RD & MARKET
Natural ground
Sand fill & flush
8" V.C.P.
0.15%
120.78 F.G.
121.20 F.G.
500 lin. ft. of 8" V.C.P. @ 0.15% grade
65 lin. ft. of Sand fill & Flushing
PLAN SCALE 1"=20'
PROFILE SCALE 1"=20' HOR.
1"=4' VERT.
LAT. 31 - DIST. T. - S.S. NO. 20
CITY OF WICHITA, KANSAS
B.E. SMITH, CITY ENGINEER
PROJ. NO. C22-34 DATE SEPT. 1968
1/3

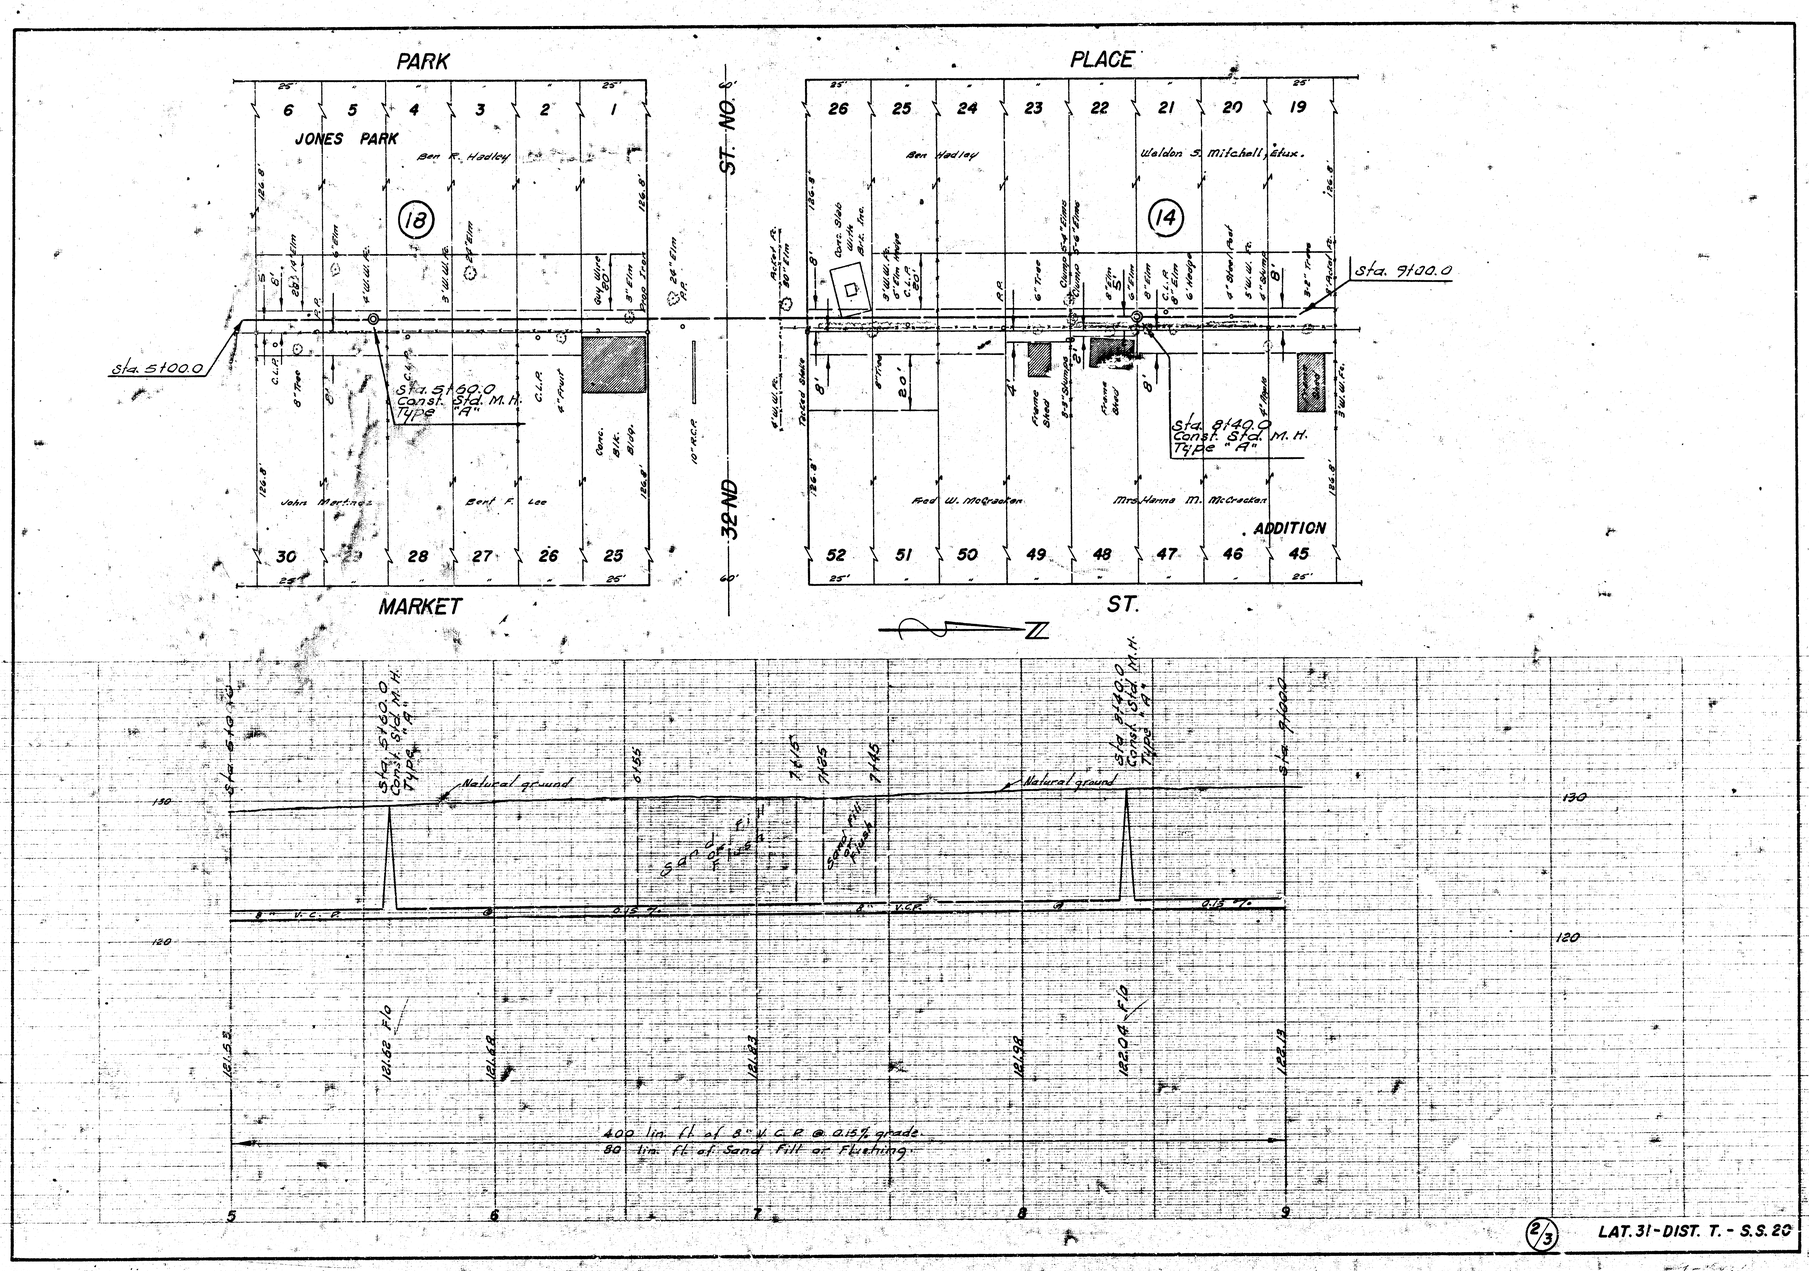
PARK
PLACE
JONES PARK
Ben R. Hadley
Ben Hadley
Waldon S. Mitchell, Etux.
18
14
ST. NO.
32ND
Sta. 5100.0
Sta. 5150.0 Const. Std. M.H. Type "A"
Sta. 8140.0 Const. Std. M.H. Type "A"
Sta. 9100.0
John Martinez
Bert F. Lee
Rod W. McCracken
Mrs. Hanna M. McCracken
ADDITION
MARKET
ST.
Natural ground
8" V.C.P.
0.15 %
400 lin. ft. of 8" V.C.P. @ 0.15% grade
80 lin. ft. of Sand Fill or Flushing
LAT. 31 - DIST. T. - S.S. 20

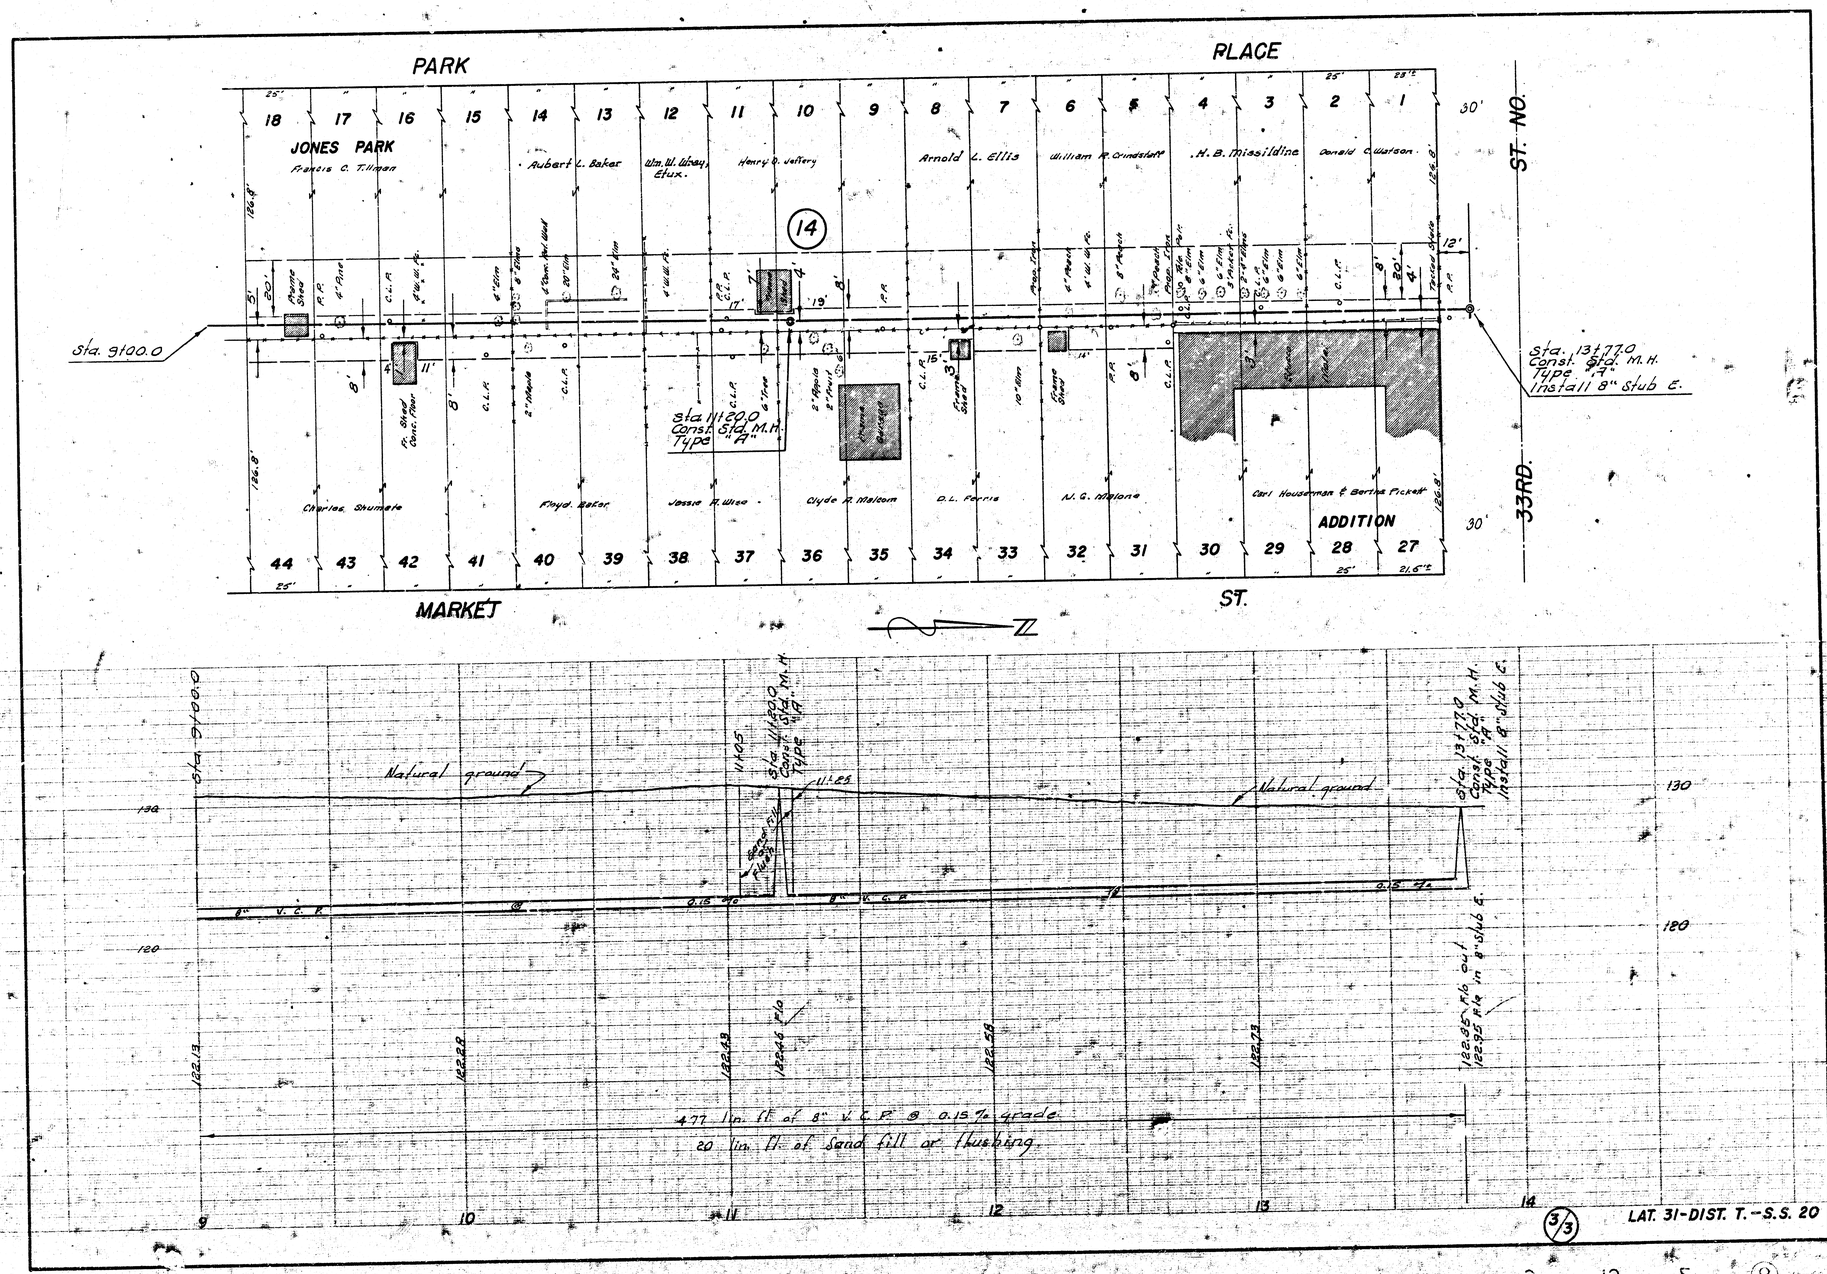
PARK
PLACE
JONES PARK
Francis C. Tillman
Aubert L. Baker
Wm. M. Wray Etux.
Henry O. Jeffery
Arnold L. Ellis
William M. Grindstaff
H. B. Missildine
Donald C. Watson
Charles Shumate
Floyd Baker
Jessie M. Wise
Clyde M. Malcom
D. L. Ferris
N. G. Malone
Carl Housenman & Bertha Pickett
ADDITION
MARKET
ST.
ST. NO.
33RD.
Sta. 9100.0
Sta. 11+20.0 Const. Std. M.H. Type "A"
Sta. 13+77.0 Const. Std. M.H. Type "A" Install 8" stub c.
Natural ground
Sta. 9+00.0
Sta. 11+00.0 Const. Std. M.H. Type "A"
Sta. 13+77.0 Const. Std. M.H. Type "A" Install 8" stub c.
0.15 % 8" V.C.P.
122.88 F/G out 122.98 F/G in 8" stub c.
477 lin. ft. of 8" V.C.P. @ 0.15% grade.
20 lin. ft. of Sand fill or flushing.
LAT. 31-DIST. T.-S.S. 20
3/3