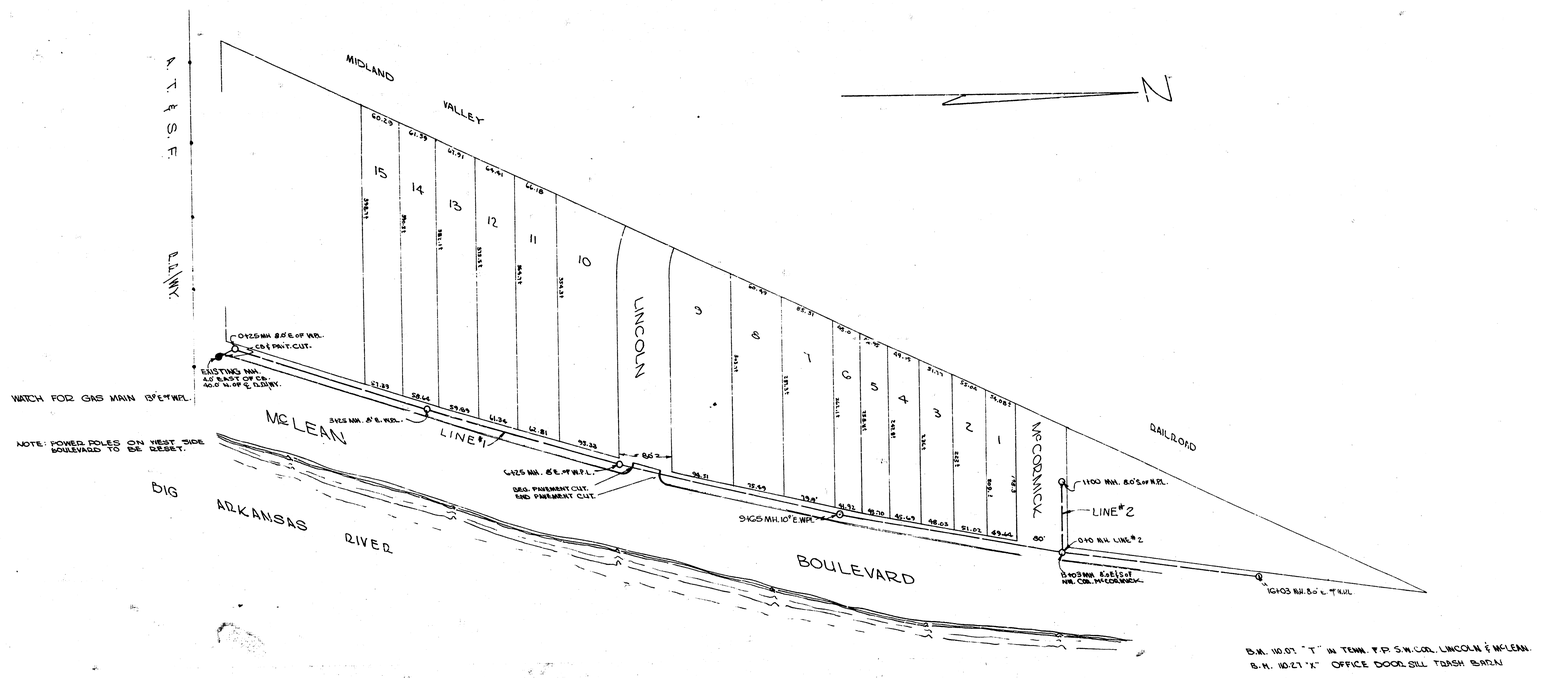

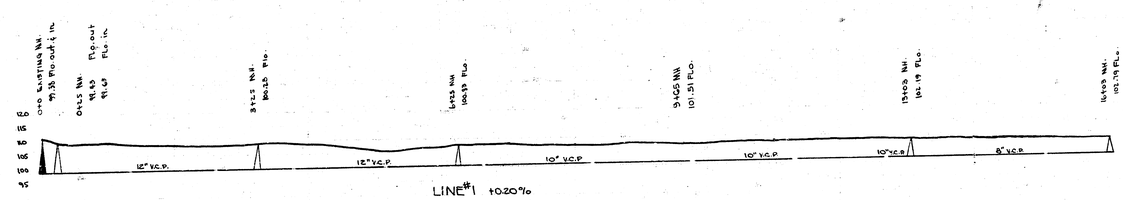

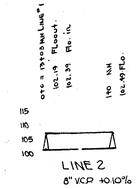

LAT. 3, S.S.# 21

CITY OF WICHITA, KANSAS
L.V. WHITE City Engineer
Date: 12-7-49 Proj. No.