



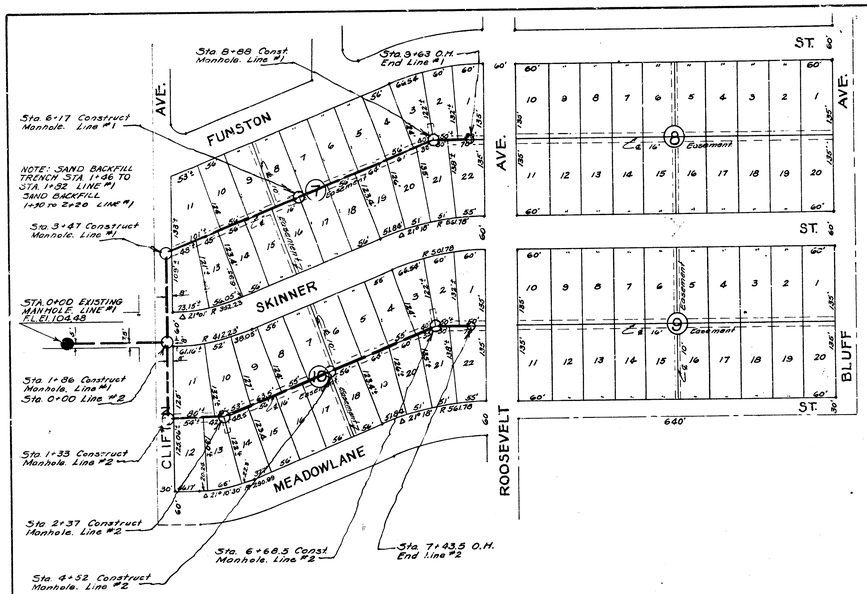

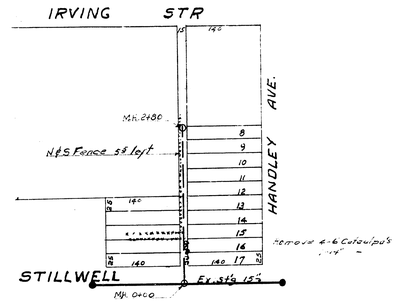


Note: Sand fill Sta 0+00 to 0+20

B.M. N. Rim of Manhole Sta. 0+00 El. 111.62

B.M. R.R. Spk E.S. SW Tel. Pole 1st Pole N of N. Line of Skinner W.S. El. 122.34


B.M. Iron N.W. Cor. Block 2 El. 116.45

B.M. "M" in Mueller Fire Hyd. N.W. Cor. Clifton & Countryside Plaza. El. 131.80

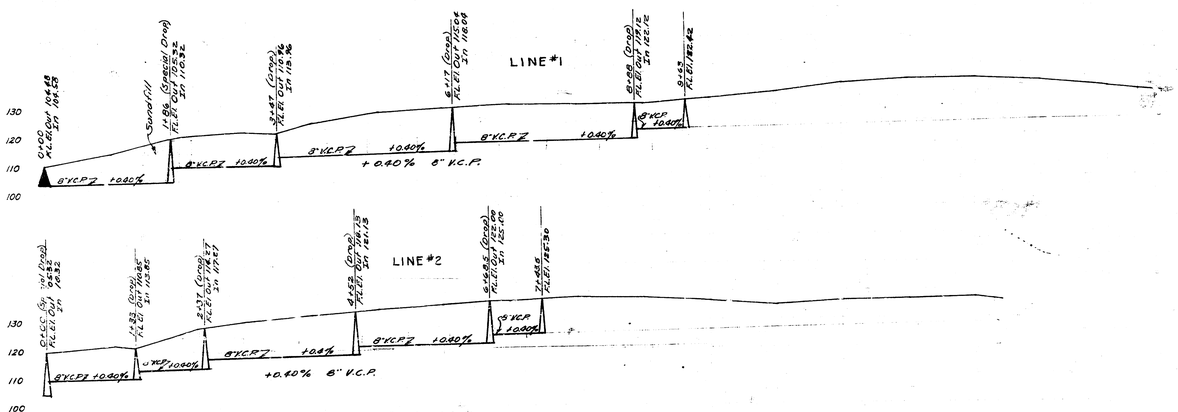

LAT. I D.C.S. 2 SS #12
CITY OF WICHITA KANSAS
L.K. WHITE CITY ENGINEER
Proj. No. C21-24

BM 106.41 ERIM MH
176' W OF 0+00

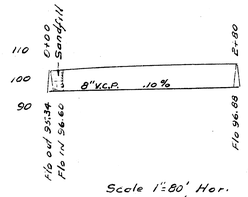

Scale 1"=80' Hor.
1"=20' Vert.

LAT. W. DIST. E SS #21
CITY OF WICHITA KANSAS
L.K. WHITE CITY ENGINEER
Proj. No. C-21-82

Date 6-22-51
Drawn by J.L.A.
Checked by
Note Book No. S.2

Date
Drawn by
Checked by
Book No.