Plan #8

PLAN		BY	DATE
NOTE BOOK NO.	SURVEYED PLOTTED PLAN CHECKED ST. OF WAY CIRC.-LATD.		

PROFILE		BY	DATE
NOTE BOOK NO.	SURVEYED PLOTTED PROFILE CHECKED B. P. SURED. STRUCTURE NOTE PLAN		

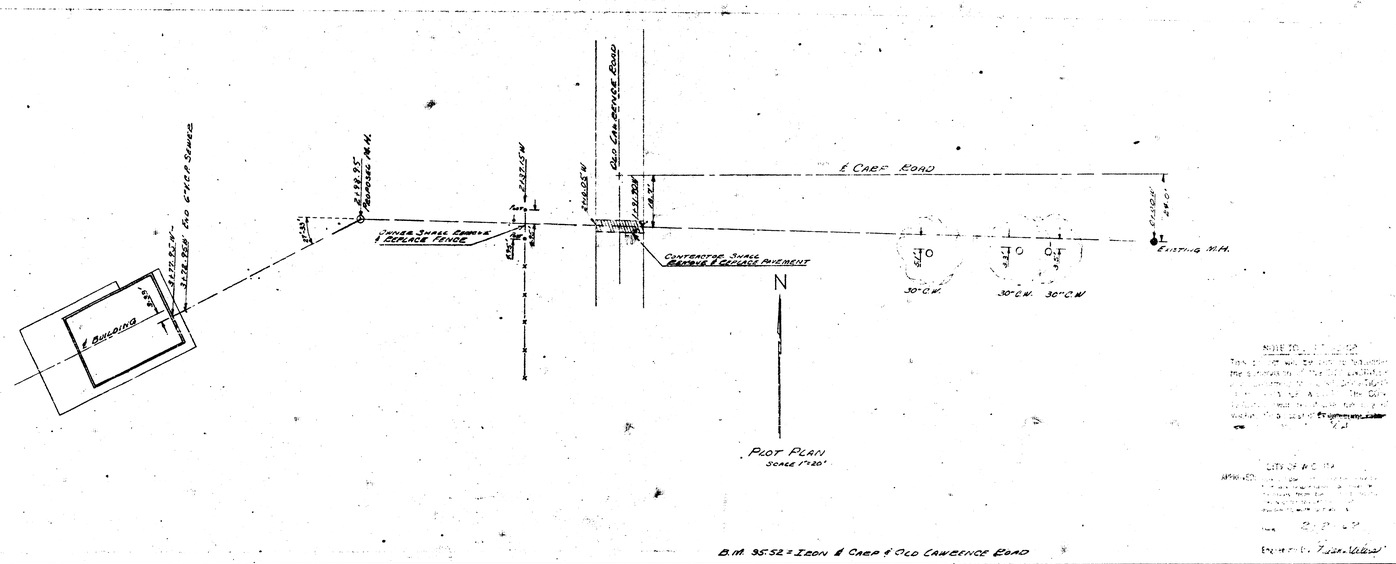

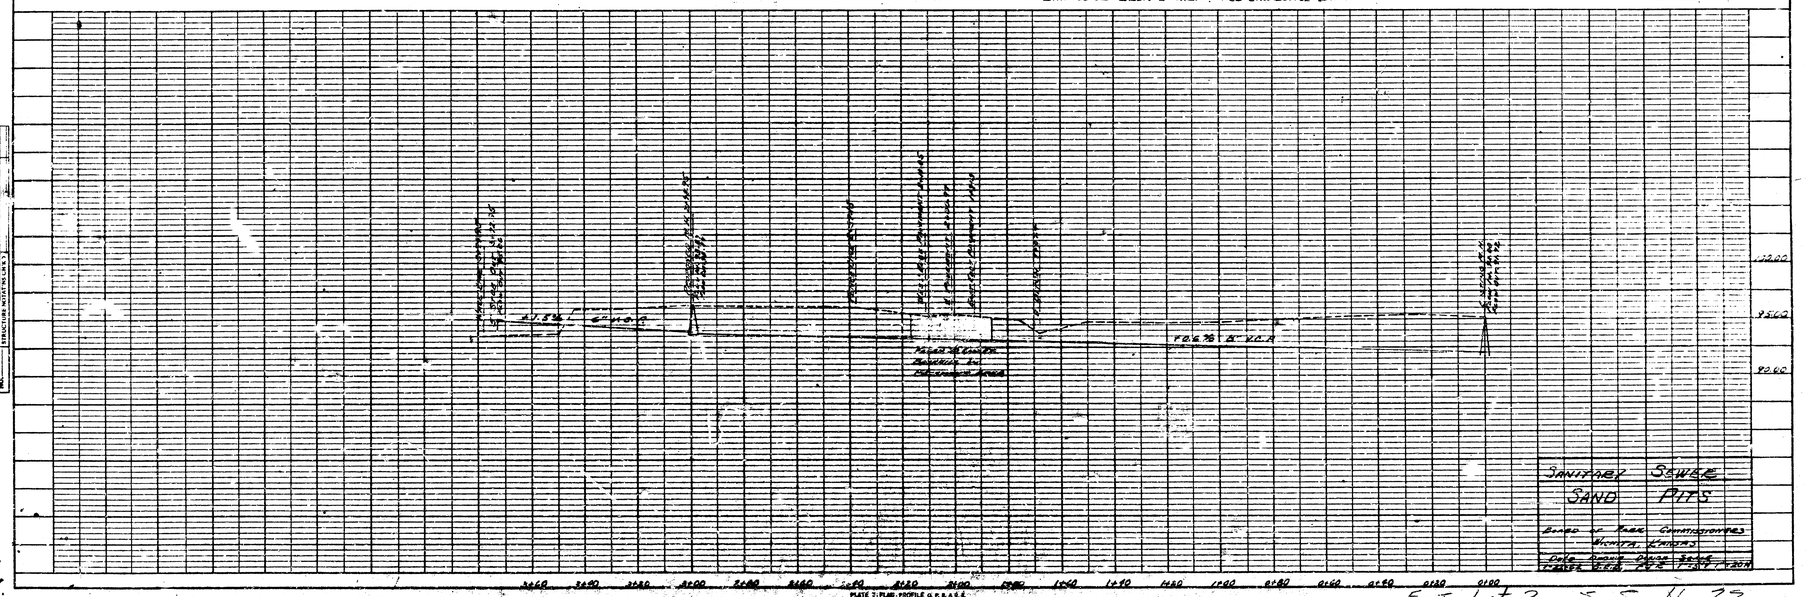

PLATE 2-PLAN-PROFILE G. R. & G. E.
CLEARPRINT PAPER CORTRIGHT, S. F. 1951.
H-L 10250-7

Ext. Lot 3, S. 5 No. 22