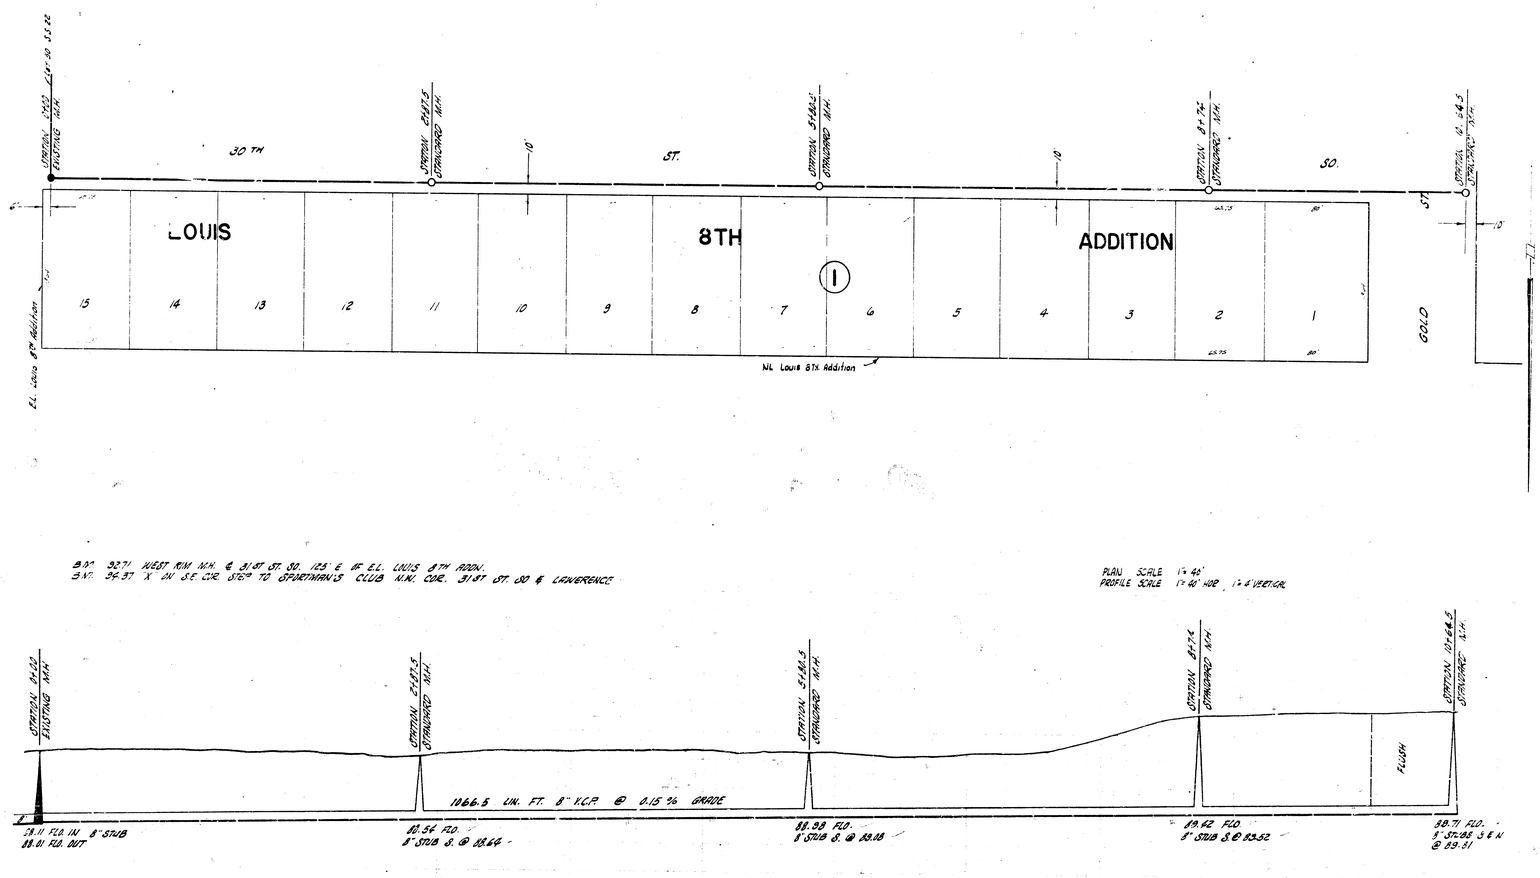

B.M. 327' WEST NW M.H. @ 31ST ST. SO. 125' E. OF E.L. LOUIS 8TH ADDN.
B.M. 39.97 X IN S.E. COR. STEP TO SPORTSMAN'S CLUB N.W. COR. 31ST ST. SO & LAWRENCE

PLAN SCALE 1" = 40'
PROFILE SCALE 1" = 40' HOR. 1" = 4' VERTICAL

LATERAL 45 SANITARY SEWER 22
CITY OF WICHITA, KANSAS
B.E. SMITH CITY ENGINEER
PROJ. NO. C28-9 DATE- MAY 1958