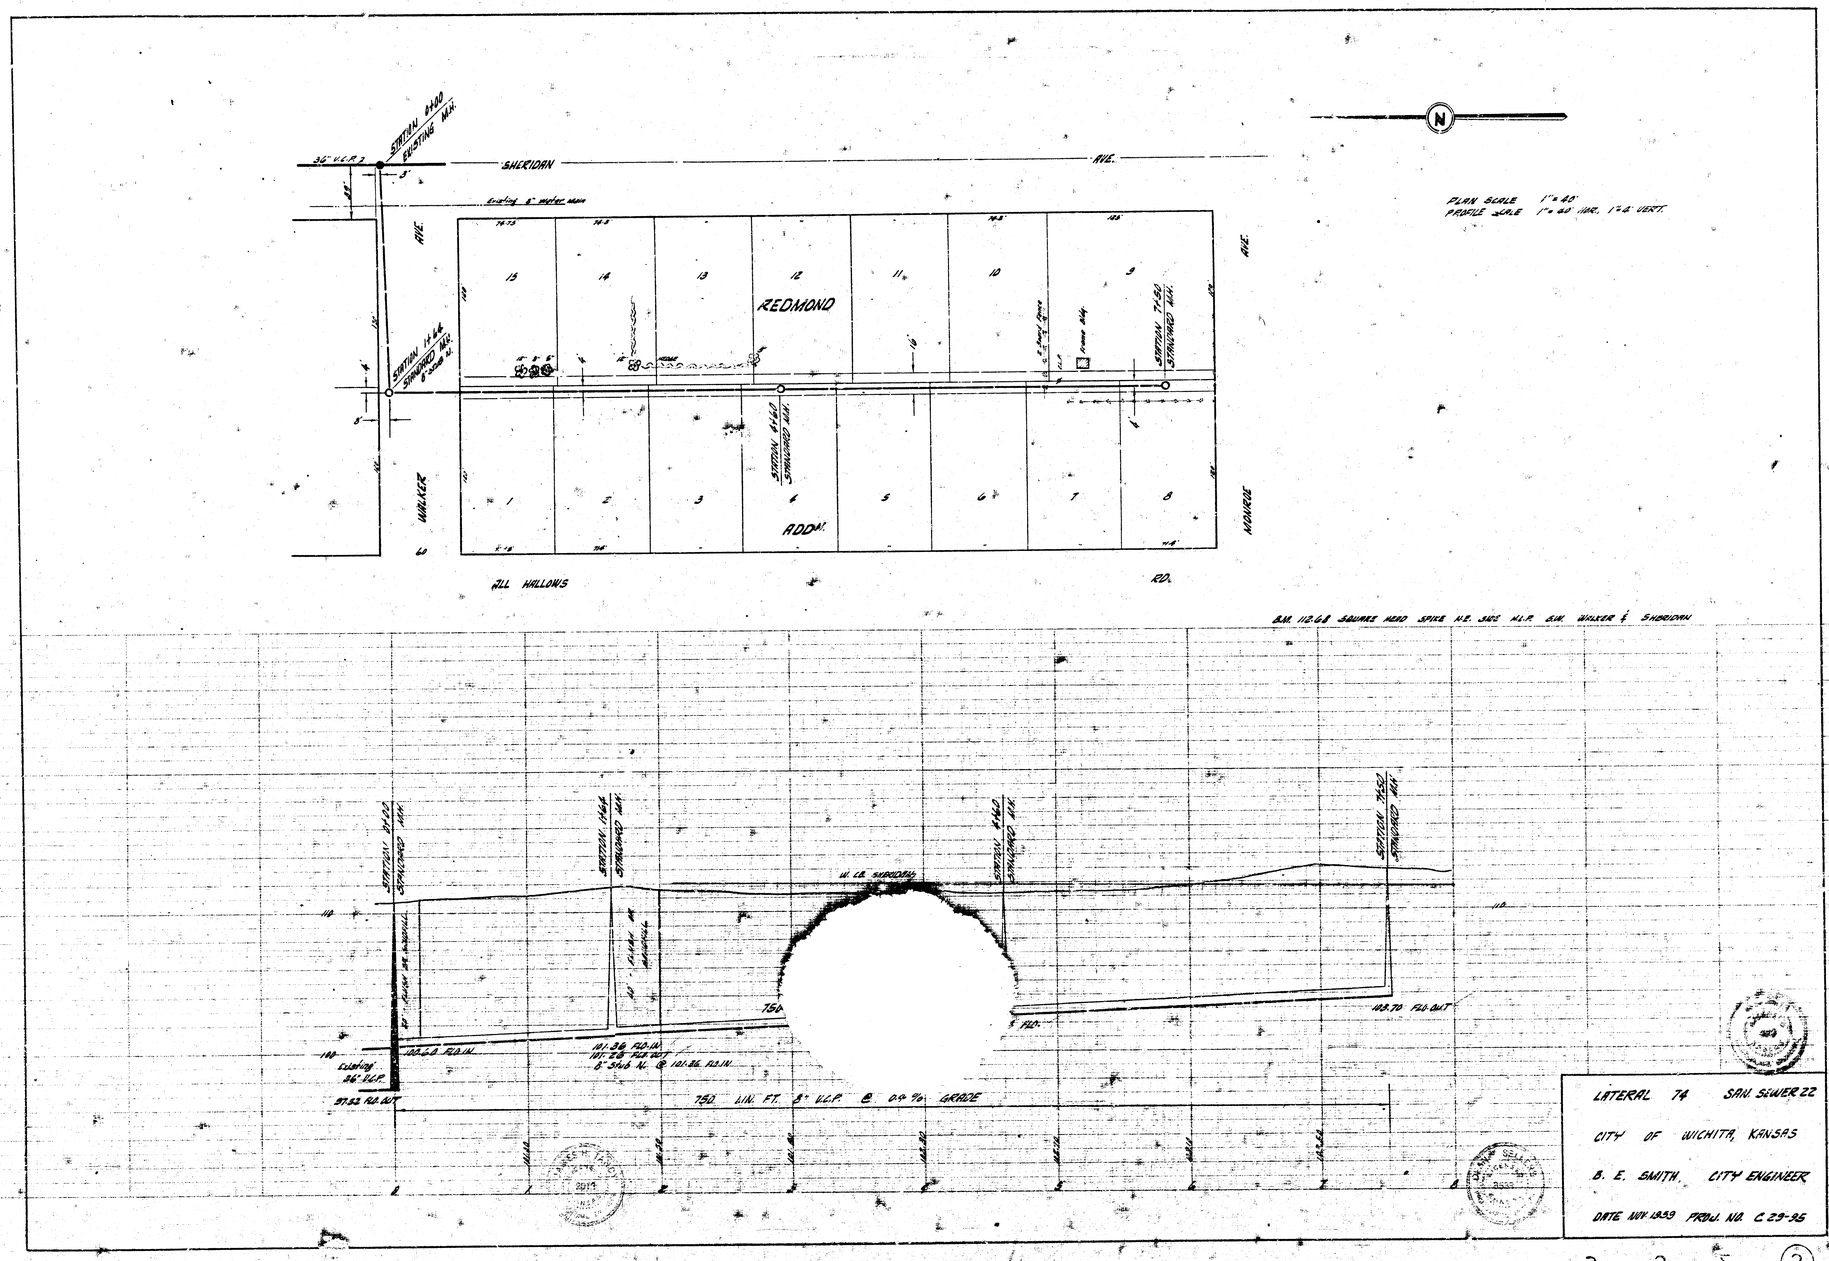
SHERIDAN AVE.
WALKER AVE.
MONROE AVE.
ALL HALLOWS RD.
REDMOND ADDN.
SECTION 6+00 SEWTING MH.
SECTION 14+64 STRUCTURE NO. 8 STA. 14
SECTION 17+50 STRUCTURE NO.
SECTION 7+50 STRUCTURE NO.
36" U.C.P.
existing 8" water main
PLAN SCALE 1" = 40'
PROFILE SCALE 1" = 40' HOR. 1" = 8' VERT.
B.M. 112.68 SQUARE HEAD SPIKE N.E. SIDE N.L.P. S.W. WALKER & SHERIDAN
W. LB. SHERIDAN
10.68 FLD. IN
101.38 FLD. IN
101.28 FLD. OUT
8" SWG N. @ 101.88 FLD. IN
97.53 FLD. OUT
103.70 FLD. OUT
750 LIN. FT. 8" U.C.P. @ 0.4 % GRADE
LATERAL 74 SAN. SEWER 22
CITY OF WICHITA, KANSAS
B. E. SMITH, CITY ENGINEER
DATE NOV. 1939 PROJ. NO. C 29-95

3