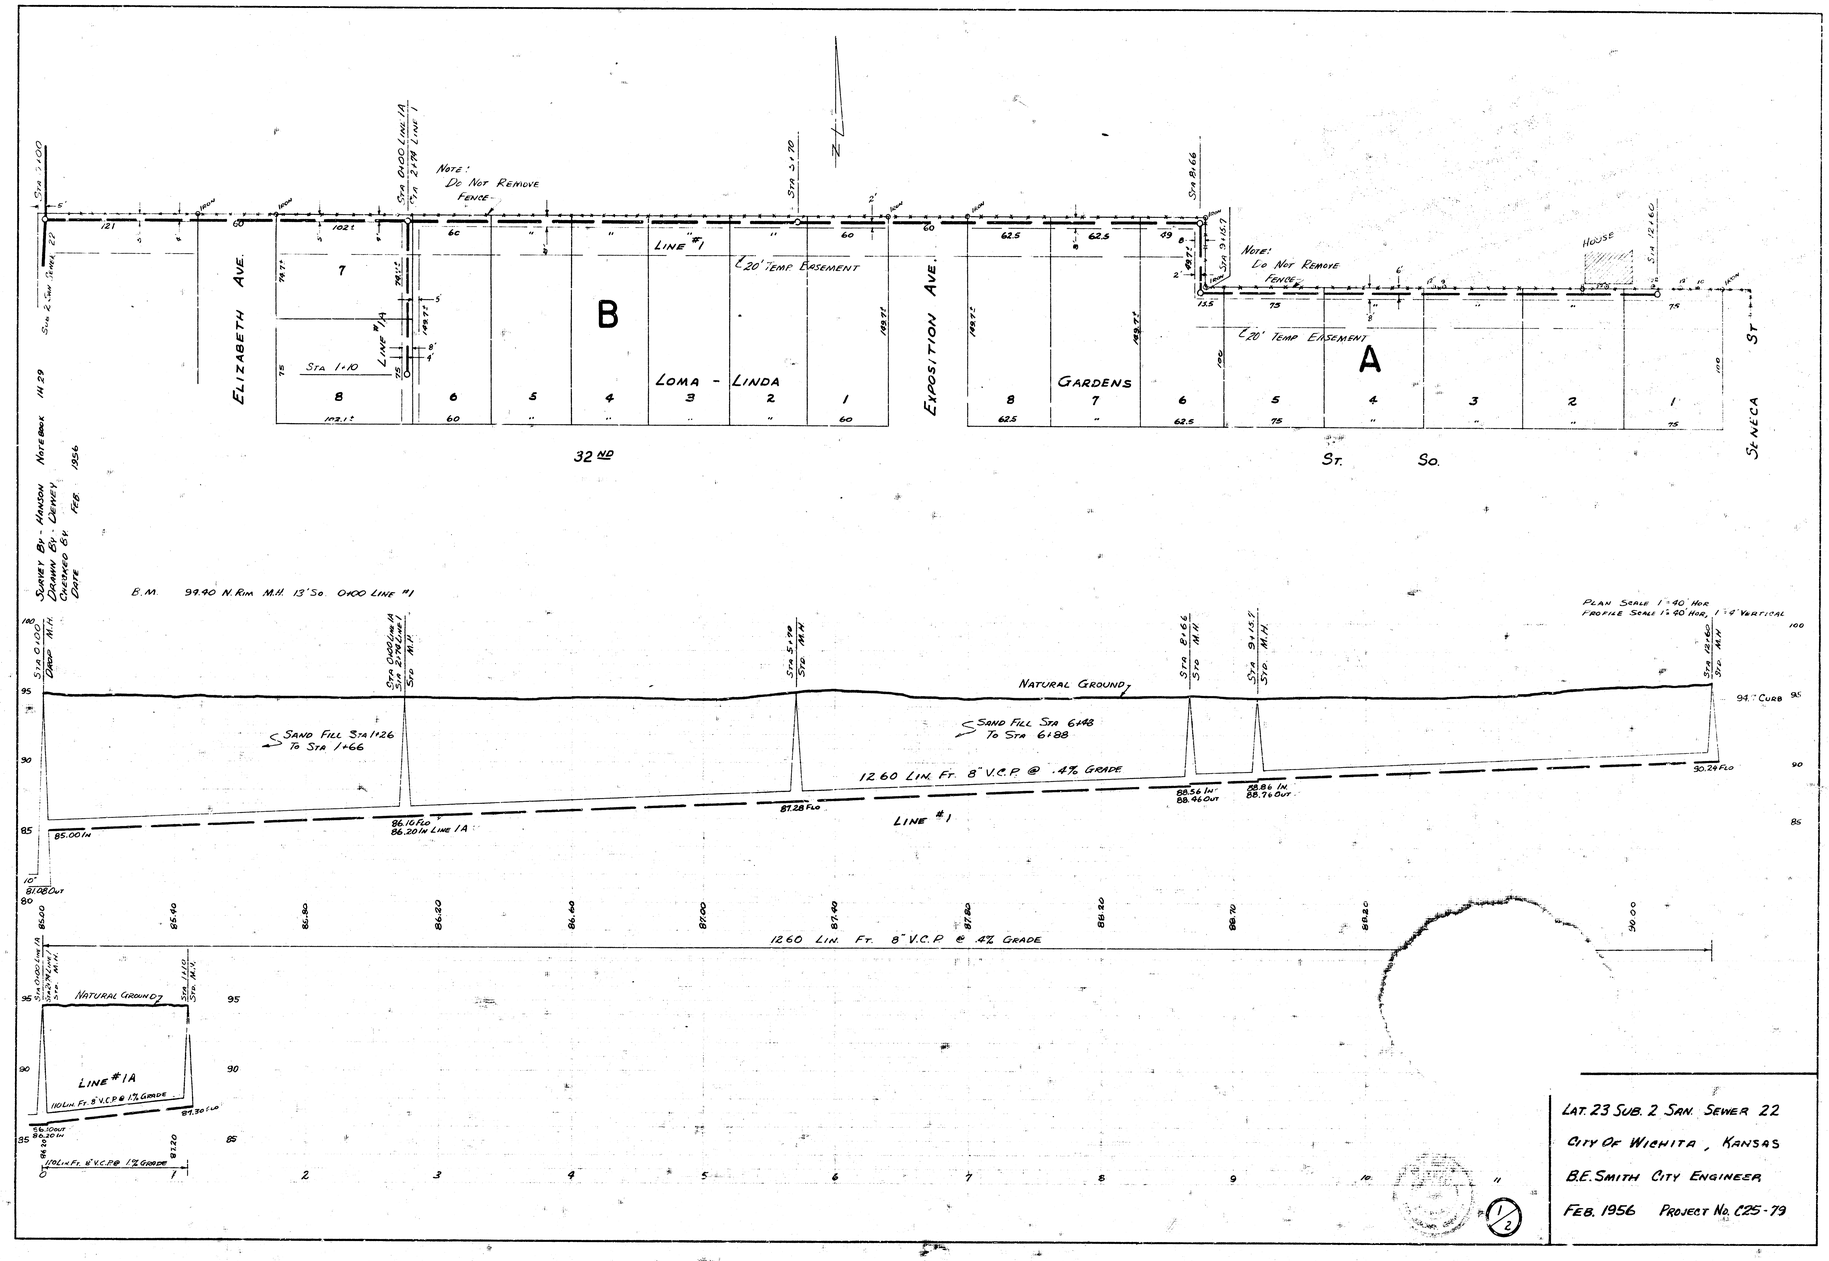
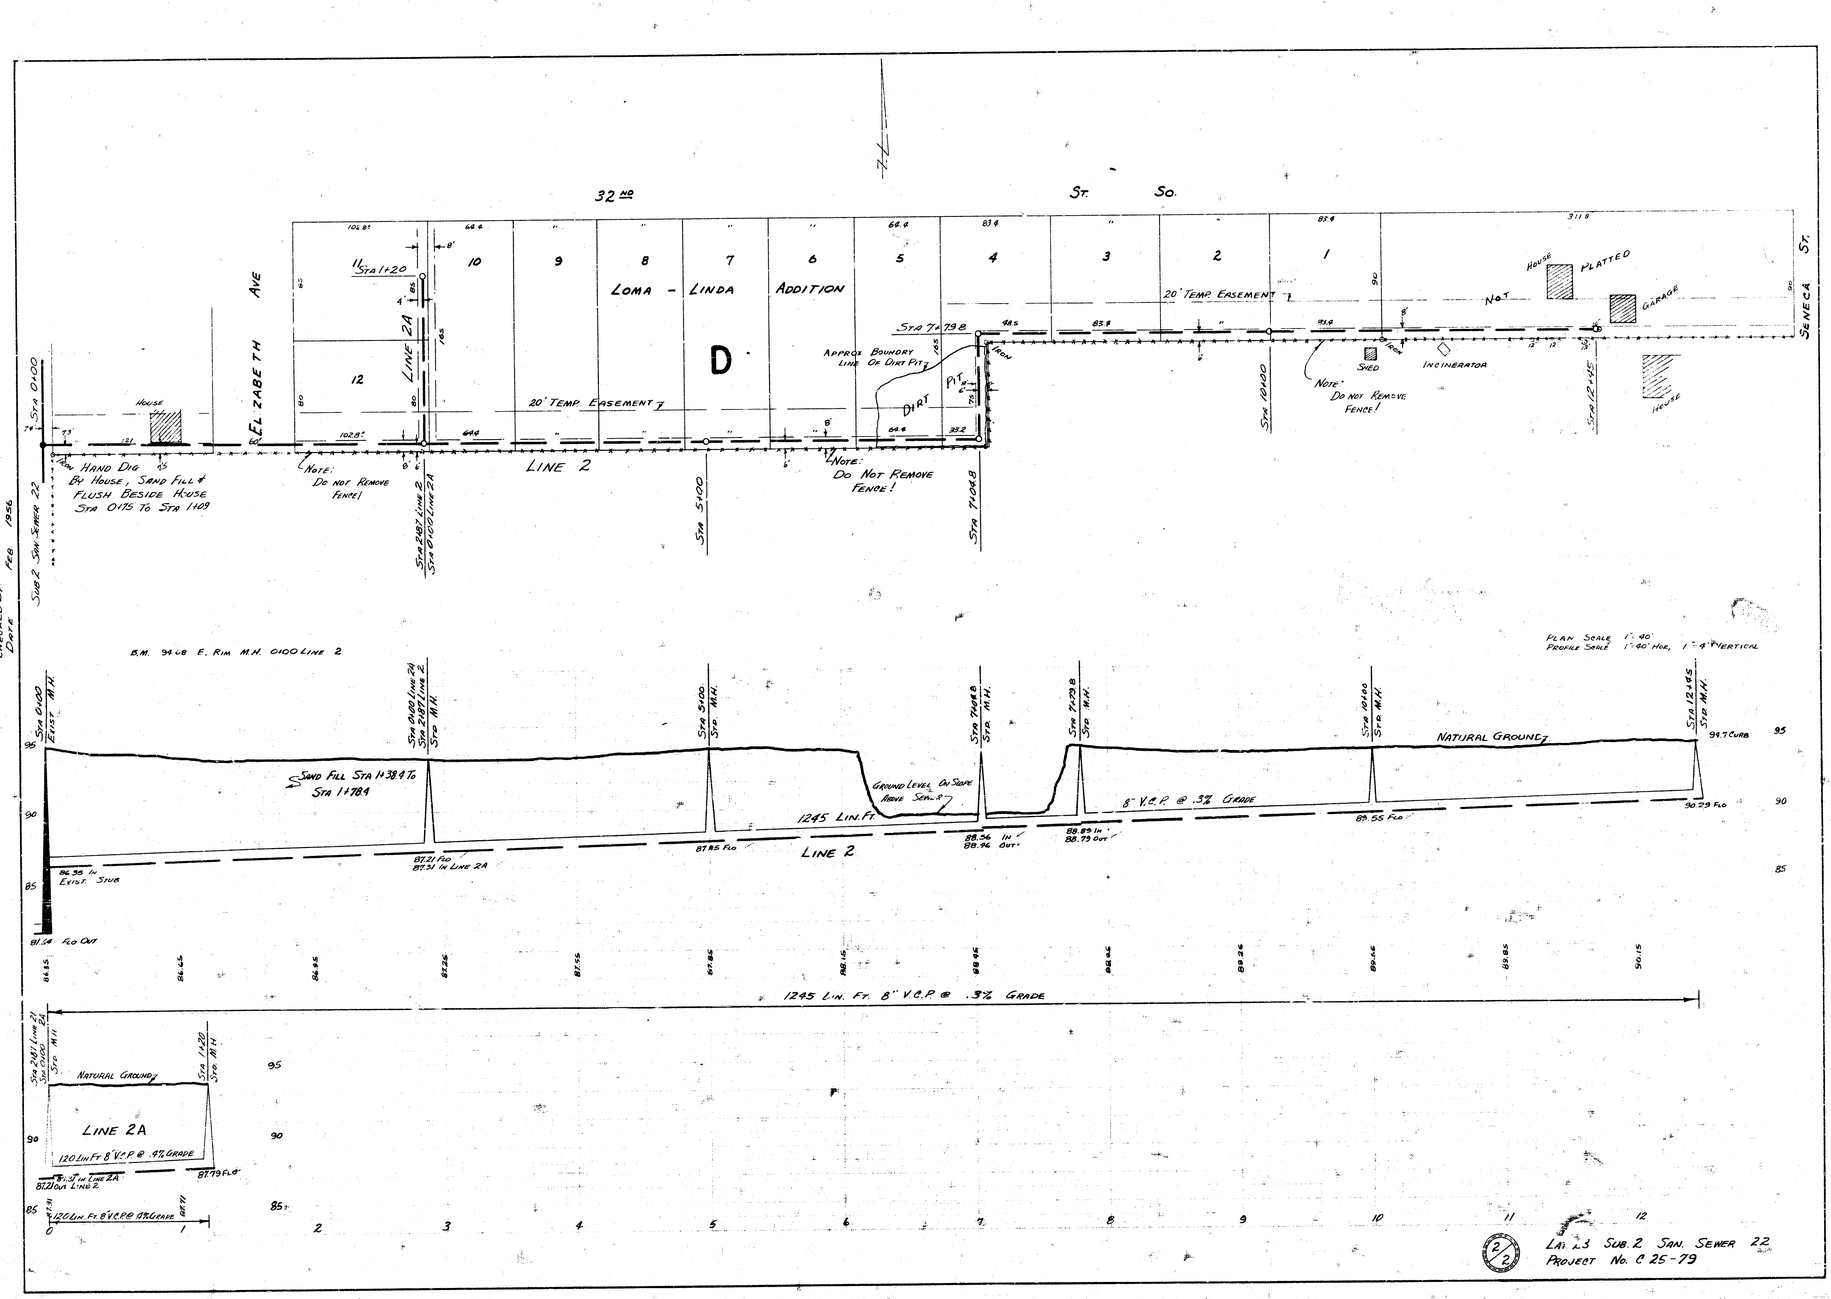

Sta 1+00
Sta 2+00 Line 1A
Sta 2+74 Line 1
Note: Do Not Remove Fence
Sta 5+70
Sta 8+66
Sta 9+15.7
Note: Do Not Remove Fence
House
Sta 12+60
ELIZABETH AVE.
EXPOSITION AVE.
SENECA ST.
32ND ST. SO.
LOMA - LINDA GARDENS
LINE #1
LINE #1A
20' TEMP. EASEMENT
A
B
Survey By - Hanson Notebook 14-29
Drawn By - Dewey
Checked By
Date Feb. 1956
B.M. 99.40 N. Rim M.H. 13' So. 0+00 Line #1
PLAN SCALE 1"=40' HOR.
PROFILE SCALE 1"=40' HOR., 1"=2' VERTICAL
NATURAL GROUND
SAND FILL STA 1+26 TO STA 1+66
SAND FILL STA 6+48 TO STA 6+88
12.60 LIN. FT. 8" V.C.P. @ .4% GRADE
110 LIN. FT. 8" V.C.P. @ 1% GRADE
94.4 CURB
LAT. 23 SUB. 2 SAN. SEWER 22
CITY OF WICHITA, KANSAS
B.E. SMITH CITY ENGINEER
FEB. 1956 PROJECT NO. C25-79

Survey By: Hanson Notebook 14 p.
Plotted By: Dewey
Checked By:
Date: Feb 1956

Sub 2 San. Sewer 22



2/2

LA 2.3 Sub 2 San. Sewer 22
Project No. C 25-79