



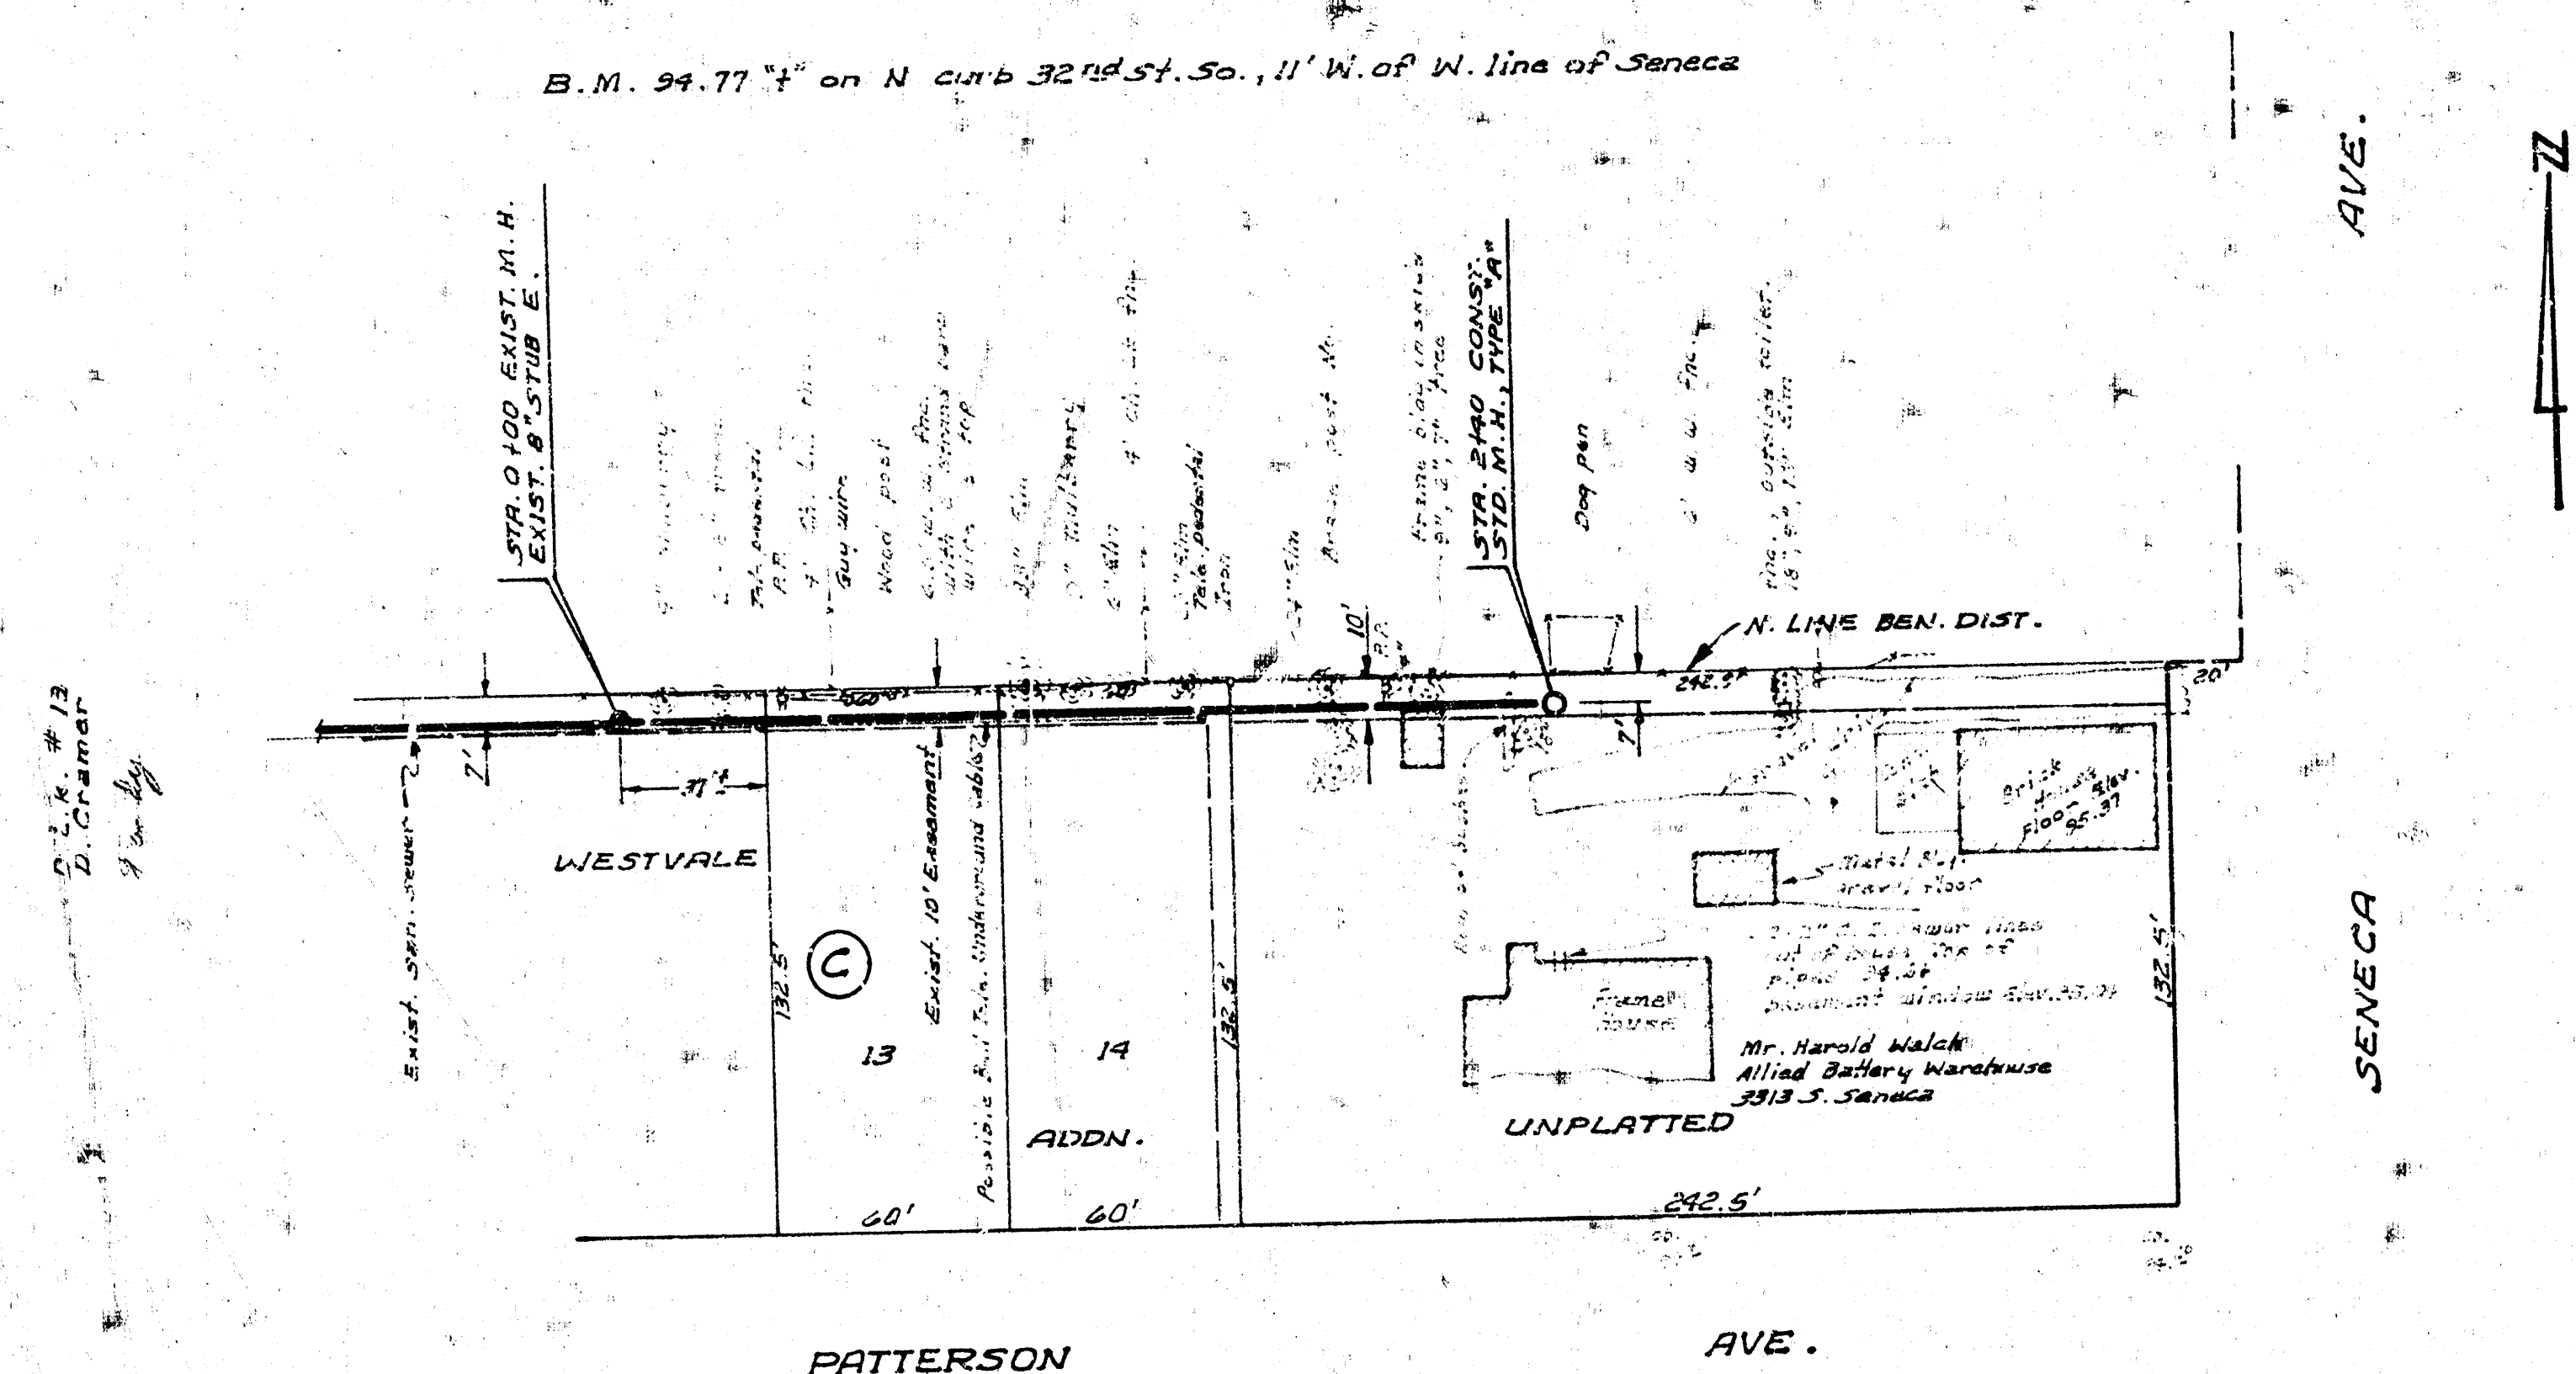


GENERAL NOTES:
Removal of bushes or hedge to be incidental to the project.
Contractor to notify Tel. & Elec. Co. prior to construction of sewer.

Plan Scale 1"=40'
Profile Scale 1"=40' Hor.
1"=5' Vert.


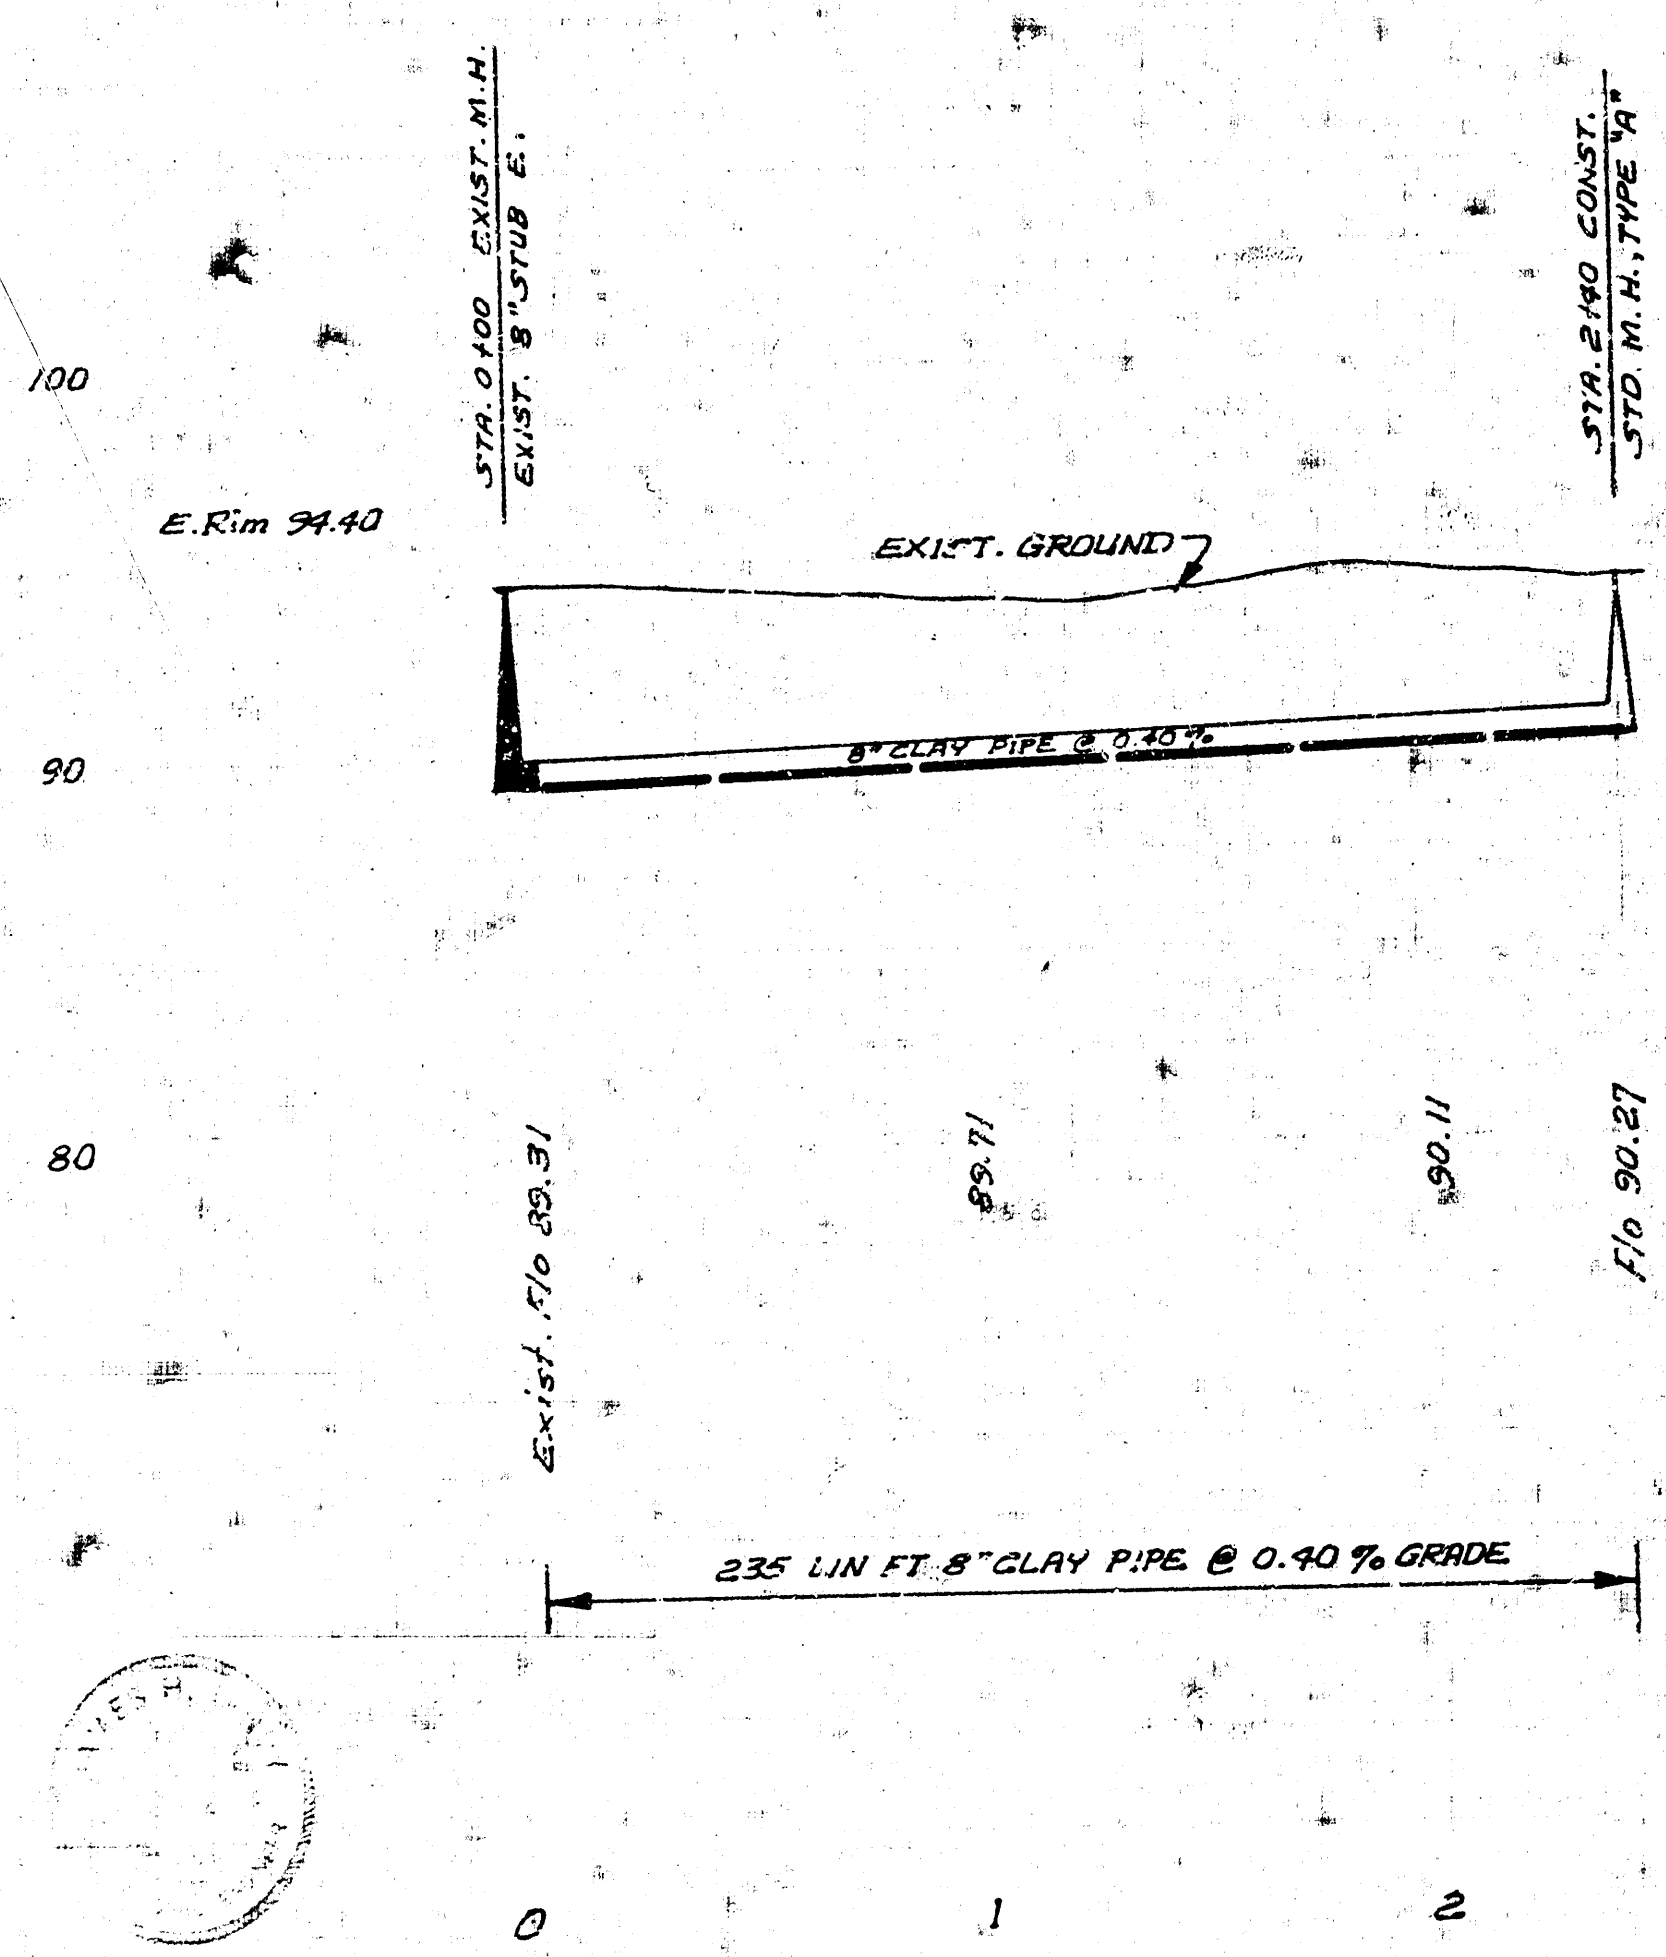


EXTENSION TO
LAT. 43, MAIN 2, S. S. NO. 22
CITY OF WICHITA, KANSAS
R.W. LINN, CITY ENGINEER
PROJ. NO. DBKL568094
DATE: 10-4-71

D. Linn
D. Linn
D. Linn

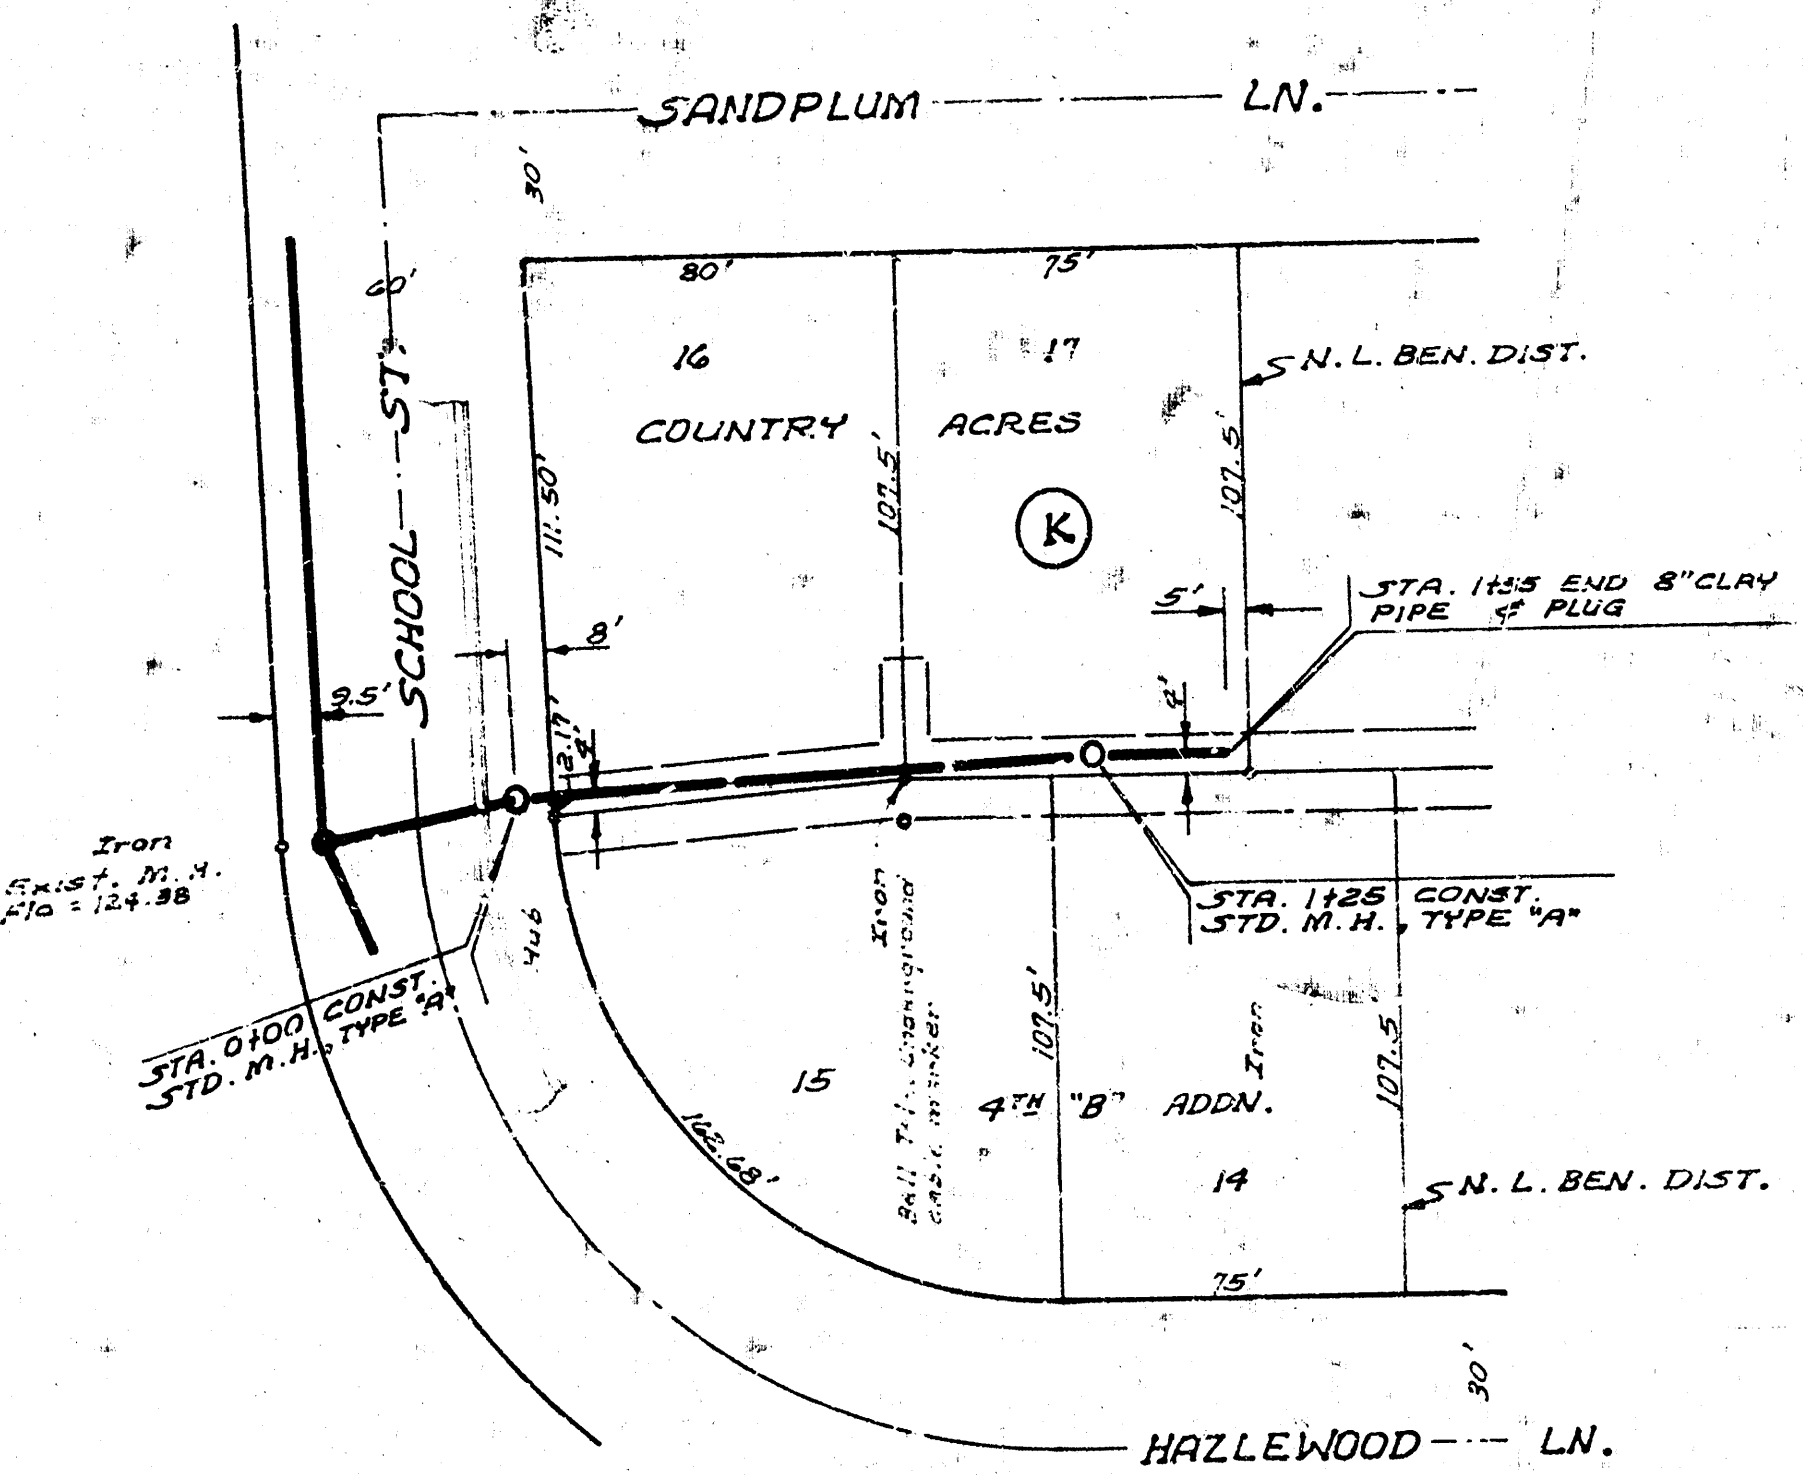

PLAN SCALE 1"=40'
PROFILE SCALE 1"=40' HOR.
1"=5' VERT.

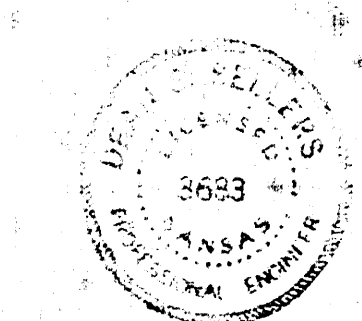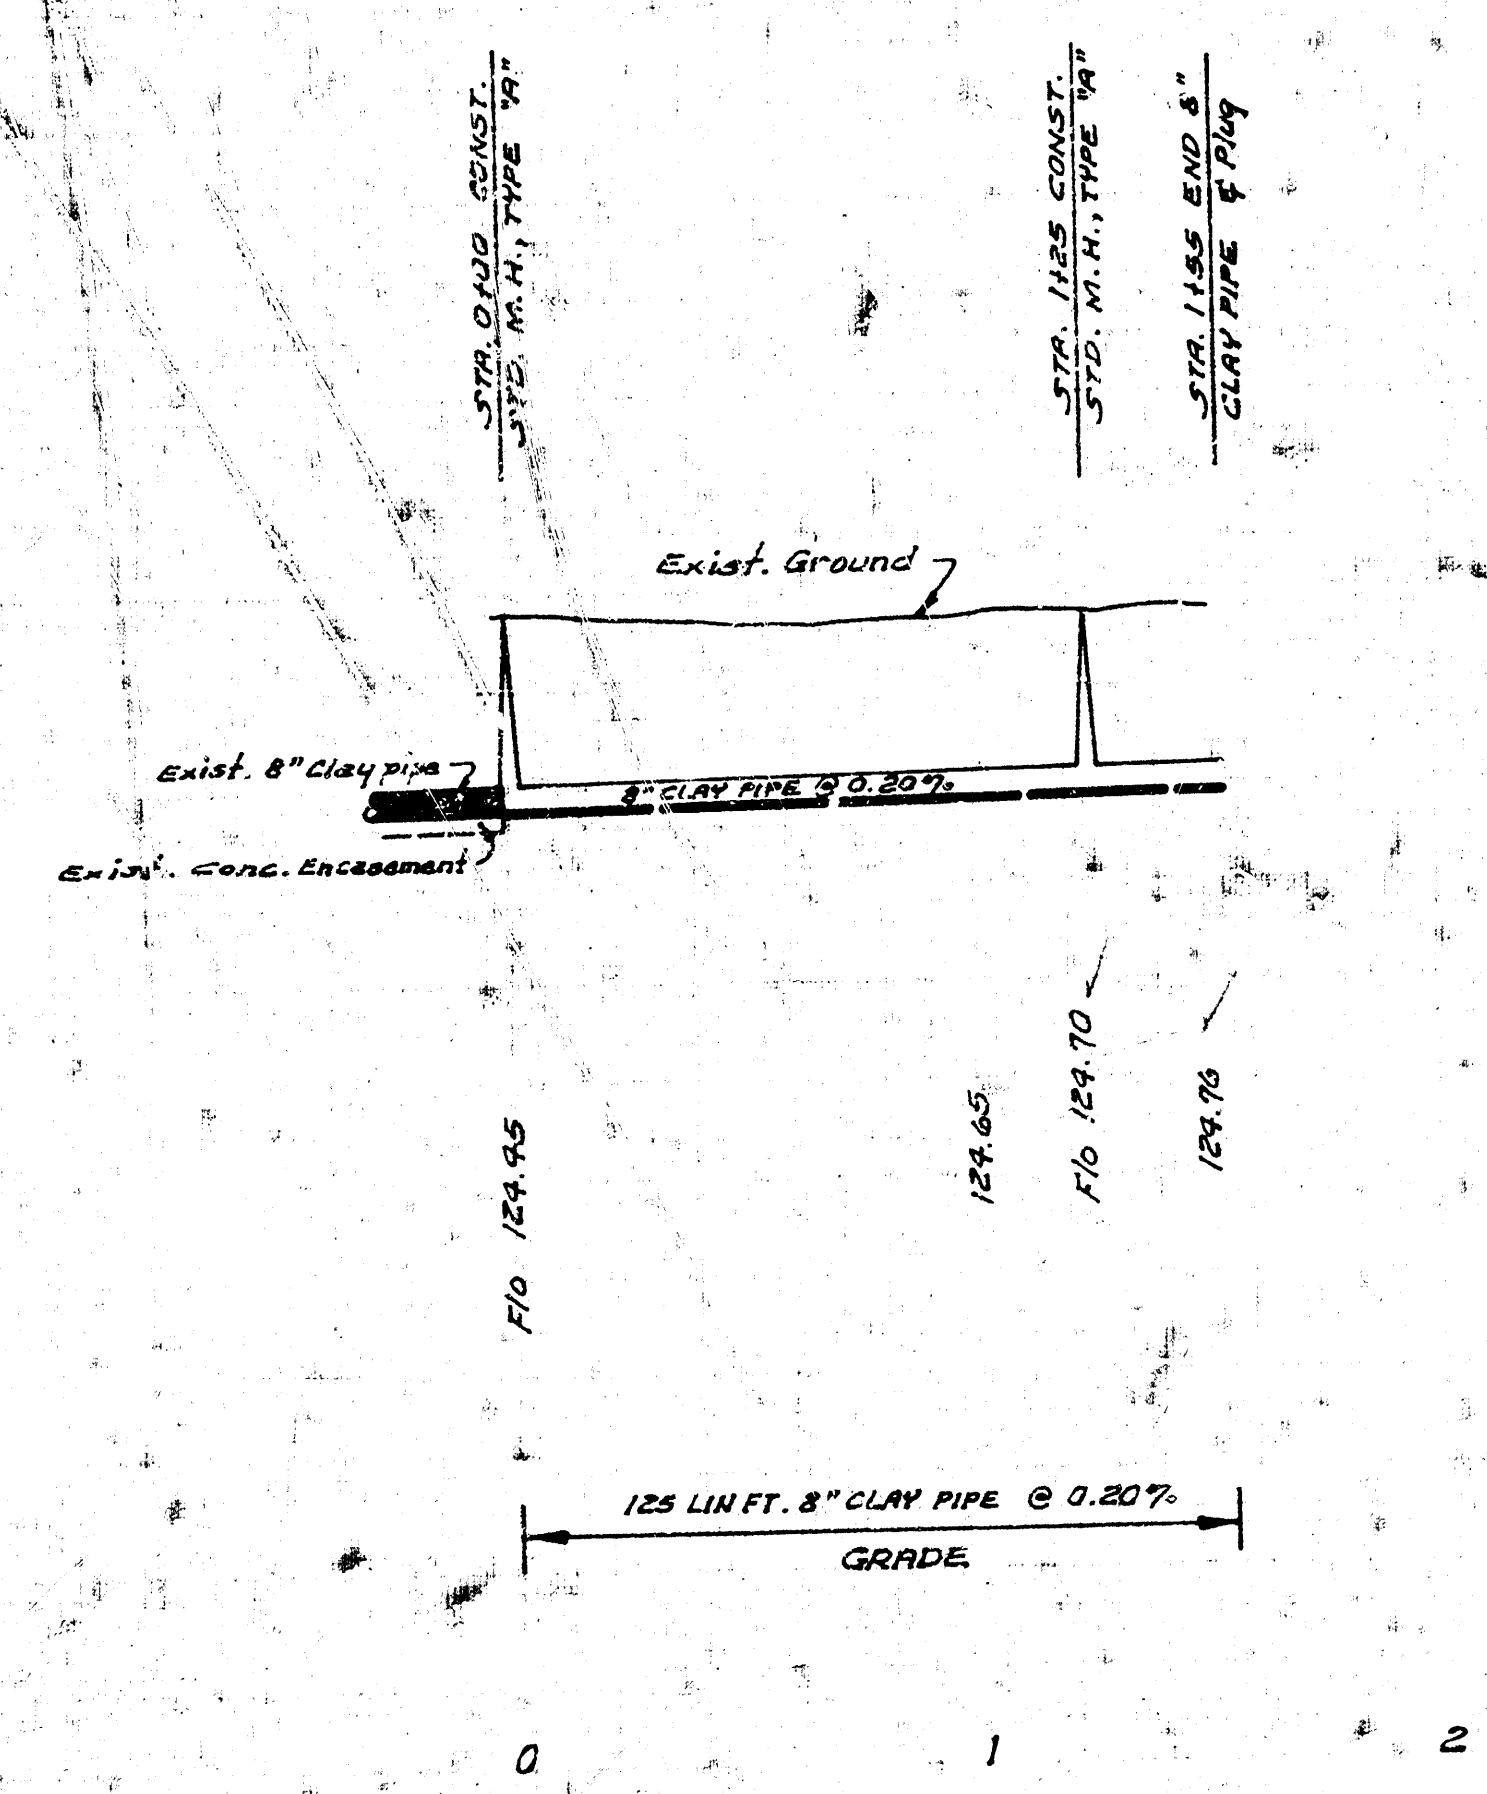

LAT. 44, WESTLINK SEWER
CITY OF WICHITA, KANSAS
R.W. LINN, CITY ENGINEER
PROJ. NO. DBKL568042
DATE: NOV. 1971