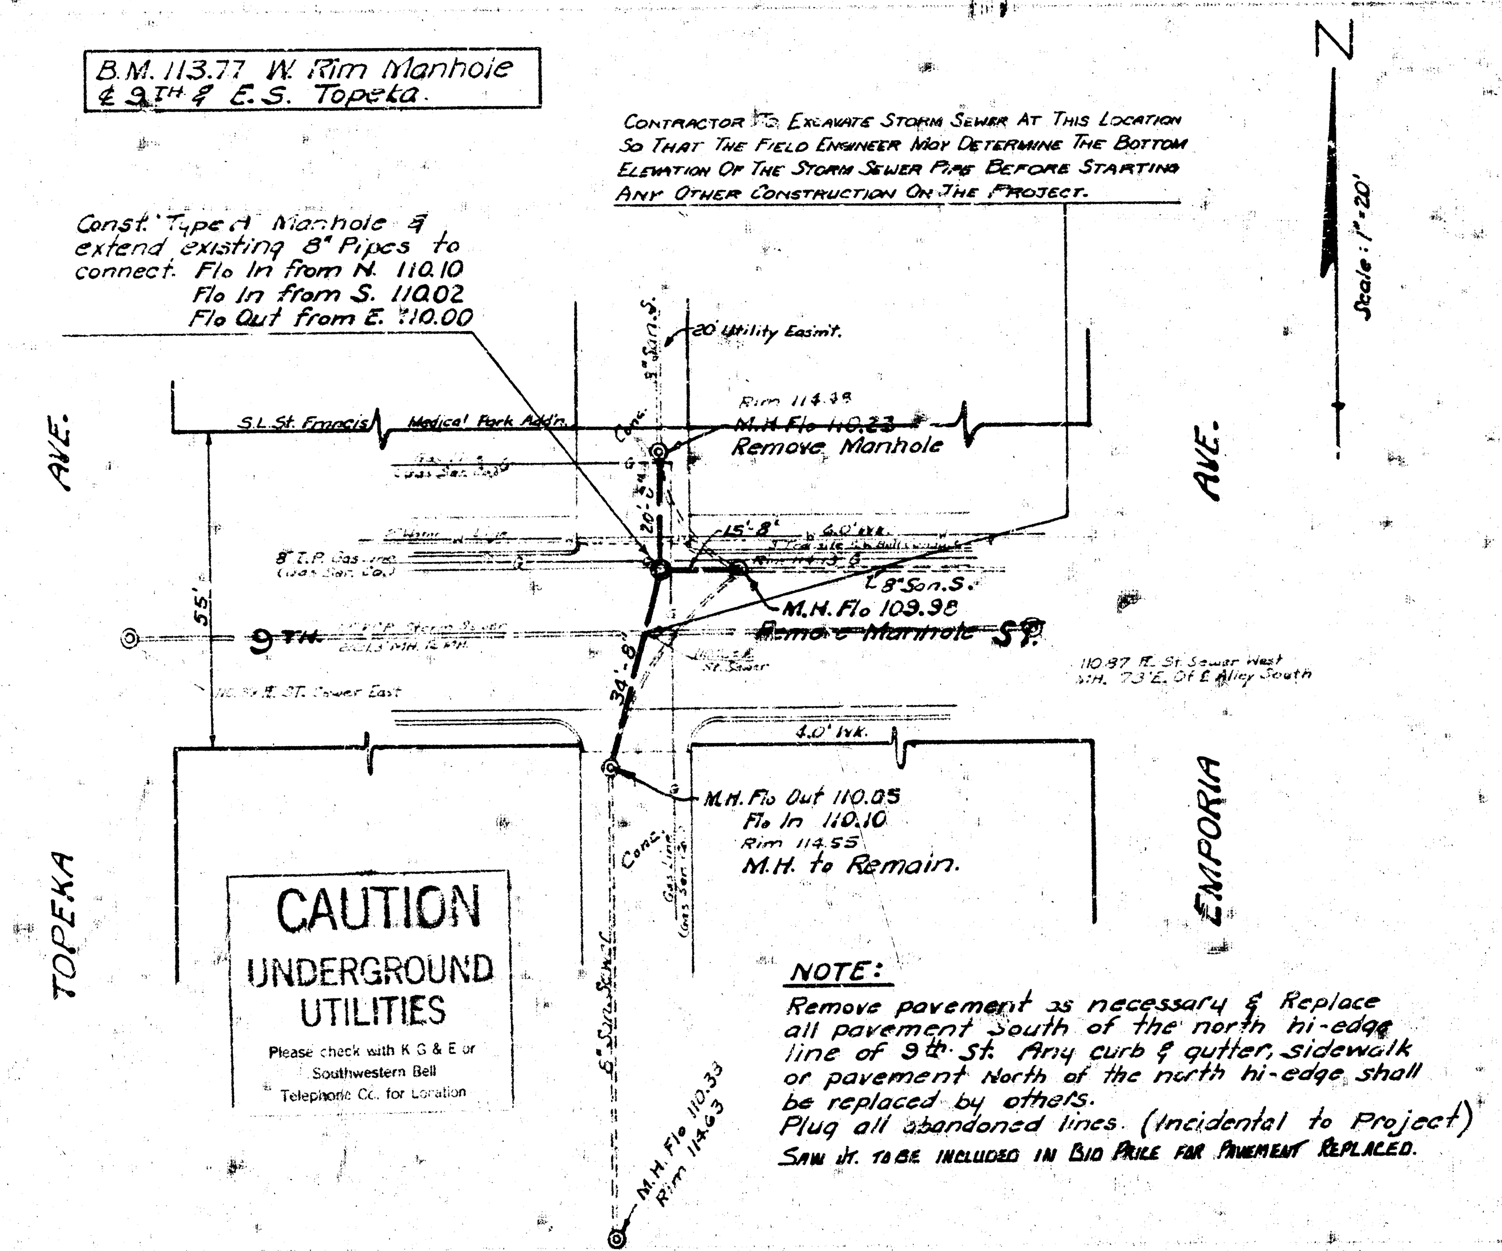

NOTE:
Remove pavement as necessary & Replace all pavement South of the north hi-edge line of 9th St. Any curb & gutter, sidewalk or pavement North of the north hi-edge shall be replaced by others.
Plug all abandoned lines. (Incidental to Project)
SAW CT. To BE INCLUDED IN BID PRICE FOR PAVEMENT REPLACED.

NOTE
Do not Print

REPLACEMENT & RECONSTRUCTION OF A PORTION OF WEST SUBMAIN C ON 9TH ST. AND LATERALS NORTH & SOUTH SS#1 BETWEEN TOPEKA & EMPORIA
CITY OF WICHITA, KS. R.W. Linn, City Engineer
Sanitary Sewer Repair on 9th Street between Topeka & Emporia Ave.
Project No. GJKR 532-280
Date: APRIL 1973

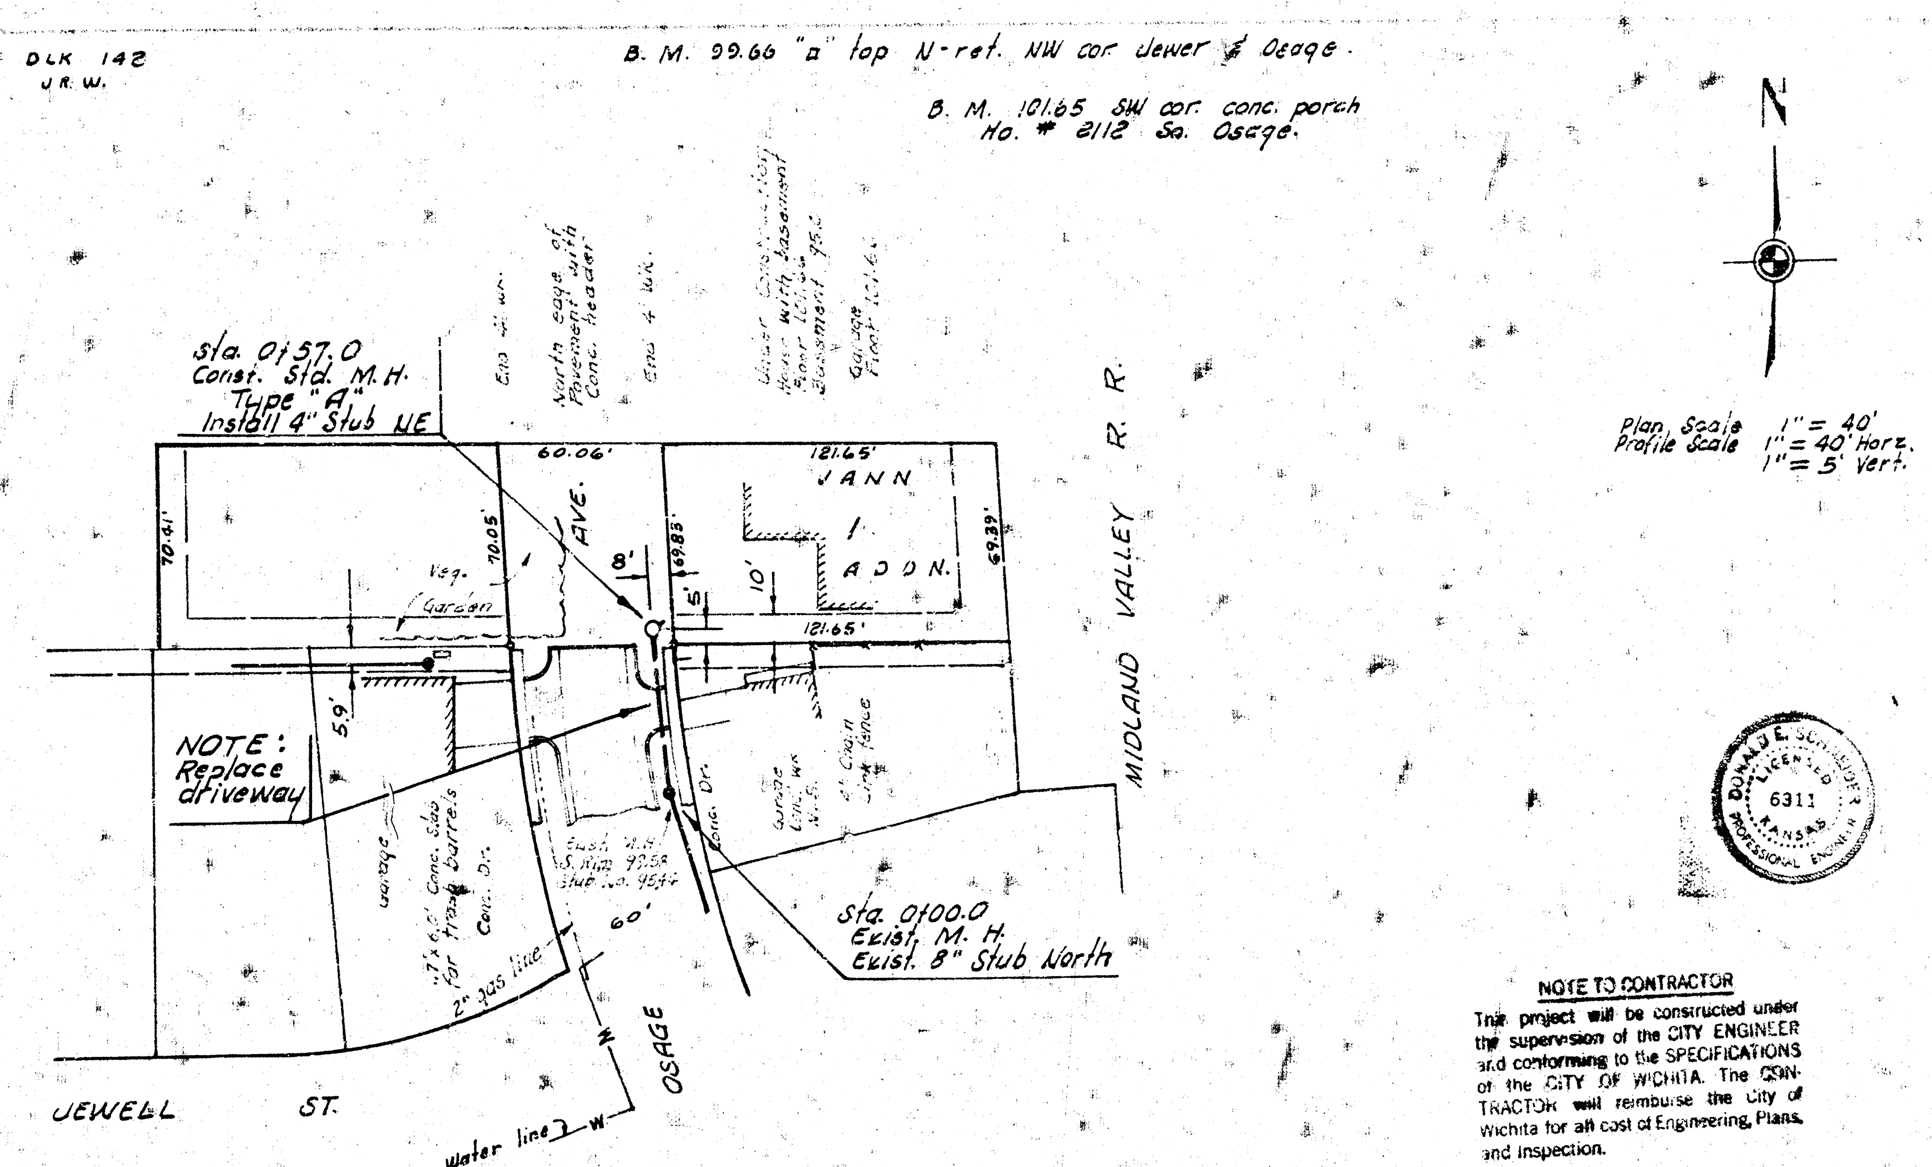

NOTE TO CONTRACTOR
This project will be constructed under the supervision of the CITY ENGINEER and conforming to the SPECIFICATIONS of the CITY OF WICHITA. The CONTRACTOR will reimburse the City of Wichita for all cost of Engineering, Plans, and Inspection.

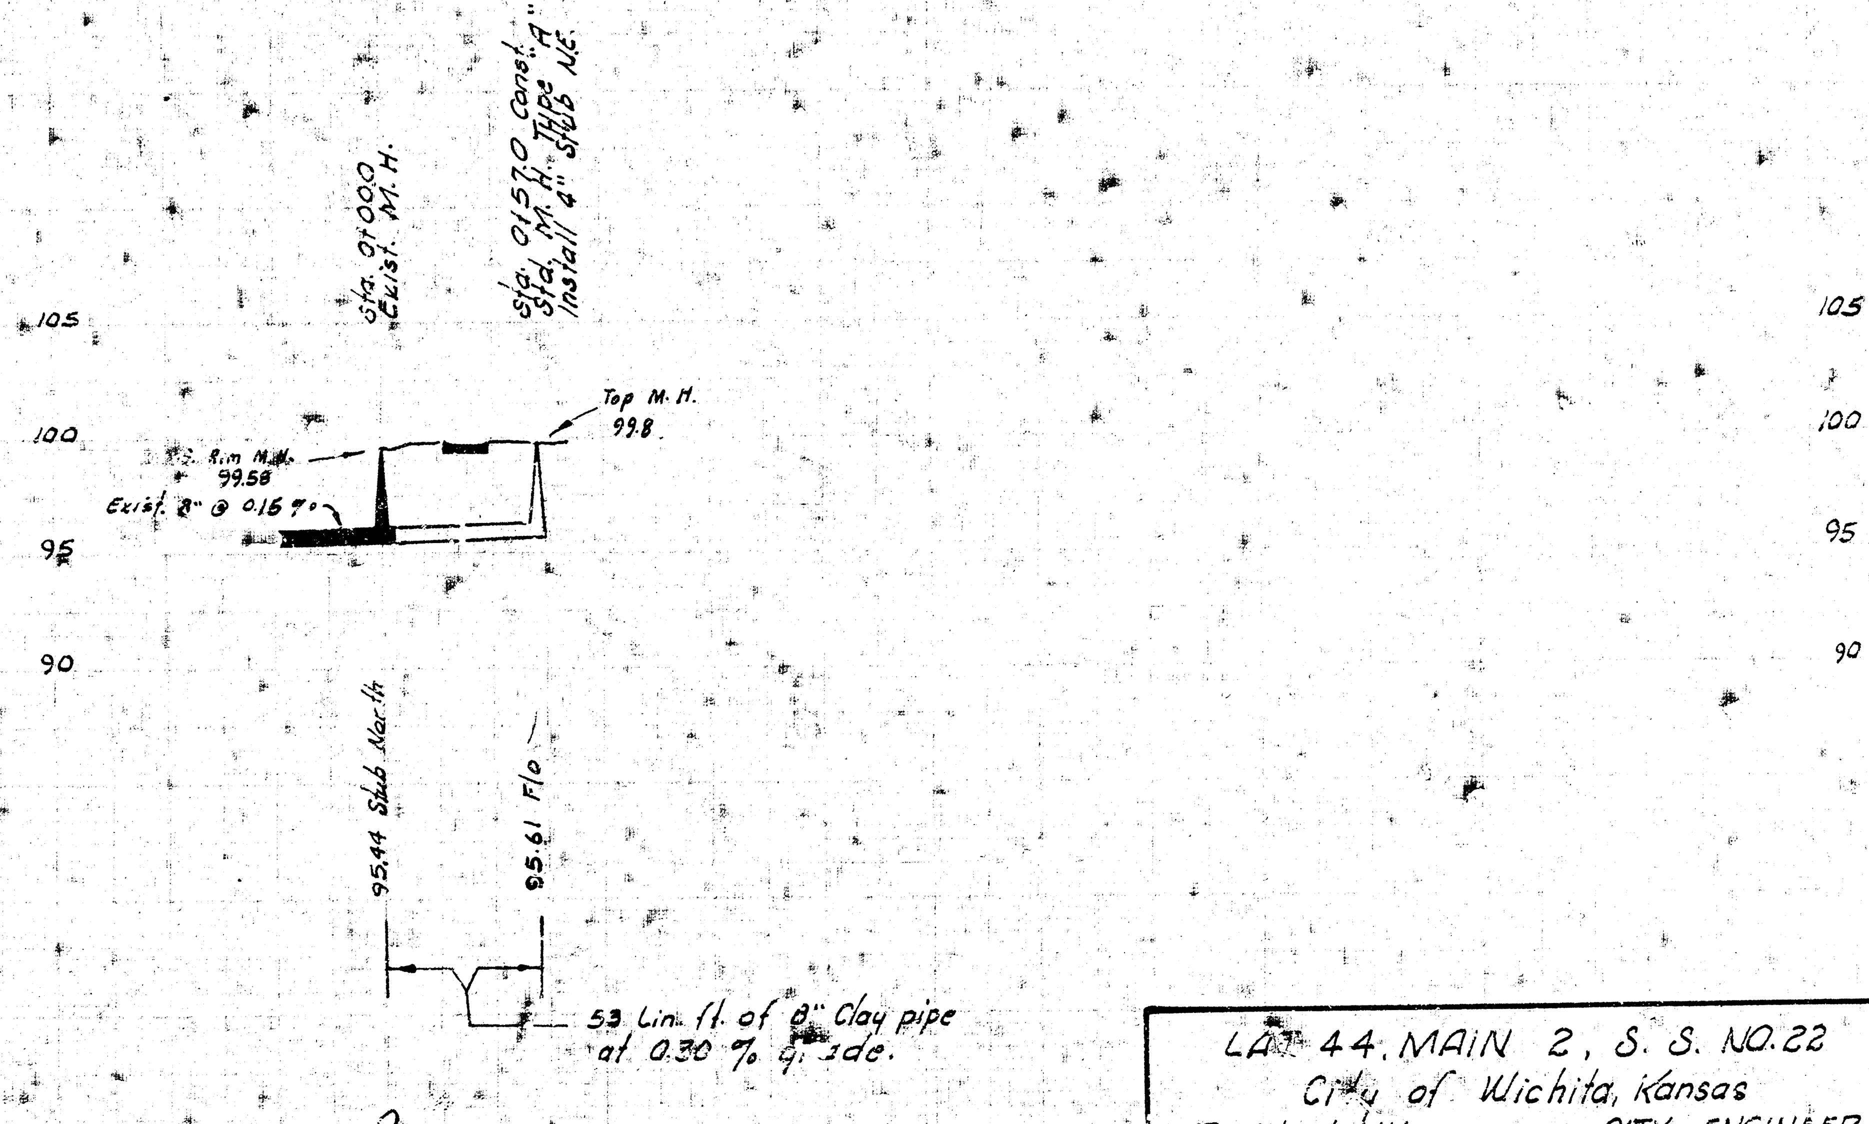

LAT. 44, MAIN 2, S.S. NO. 22
City of Wichita, Kansas
R. W. LINN — CITY ENGINEER
AUG. 1973 PROJECT NO. BHKB503047