LOCATION MAP

LATERAL 5 SUBMAIN 3 SANITARY SEWER 22

CITY OF WICHITA, KANSAS

B.E. SMITH CITY ENGINEER PROJECT NO. C25-13

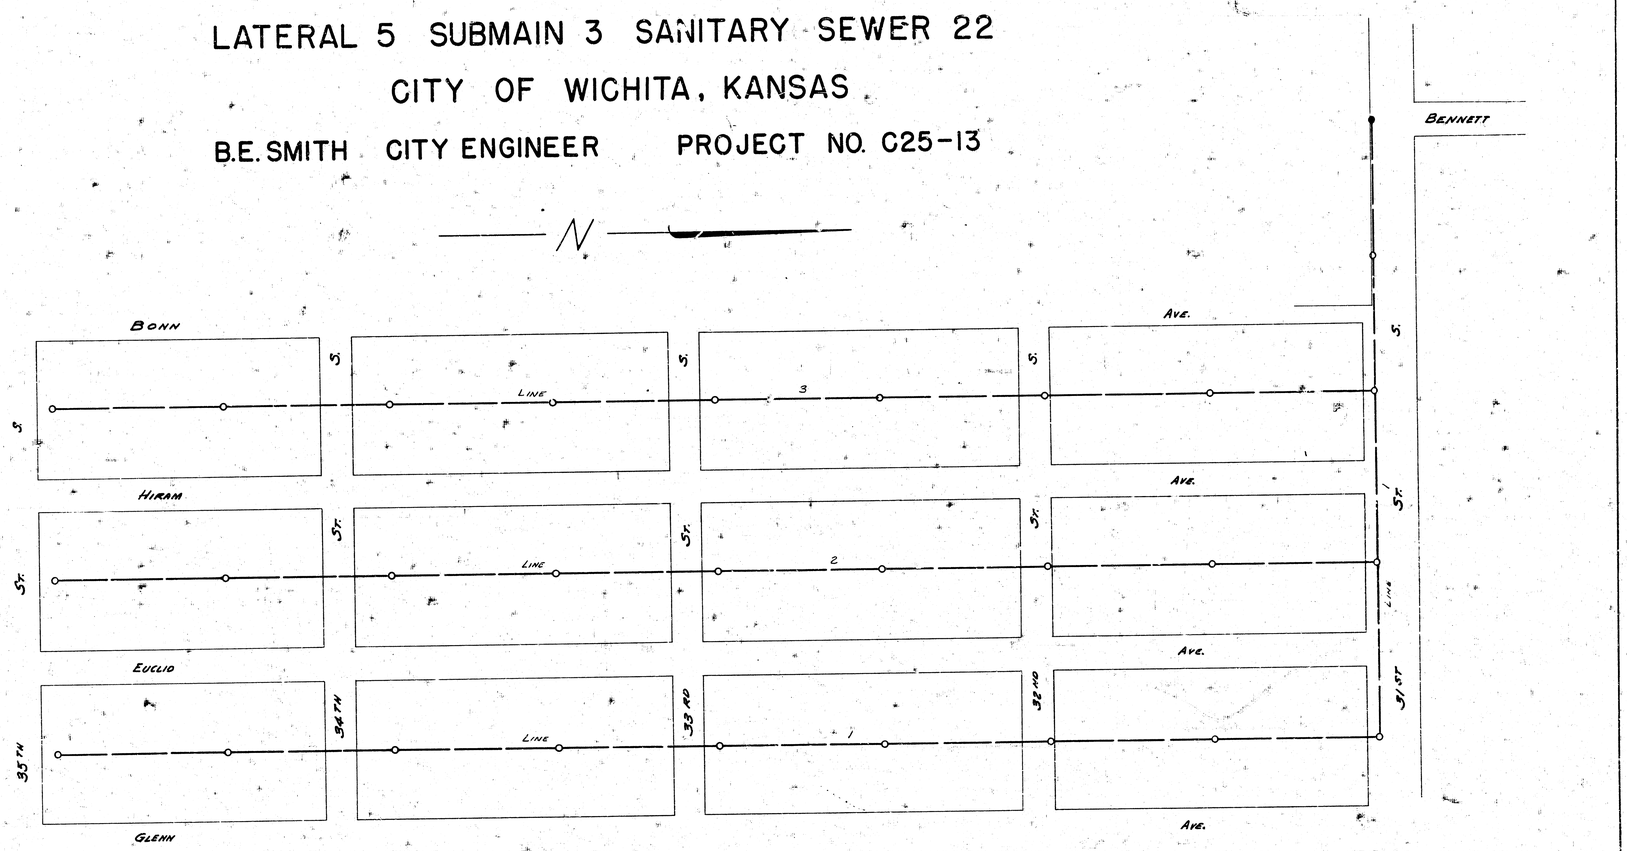

LATERAL 5 SUBMAIN 3 SAN. SEWER 22
PROJECT NO C25-13 SHEET 1 OF 5

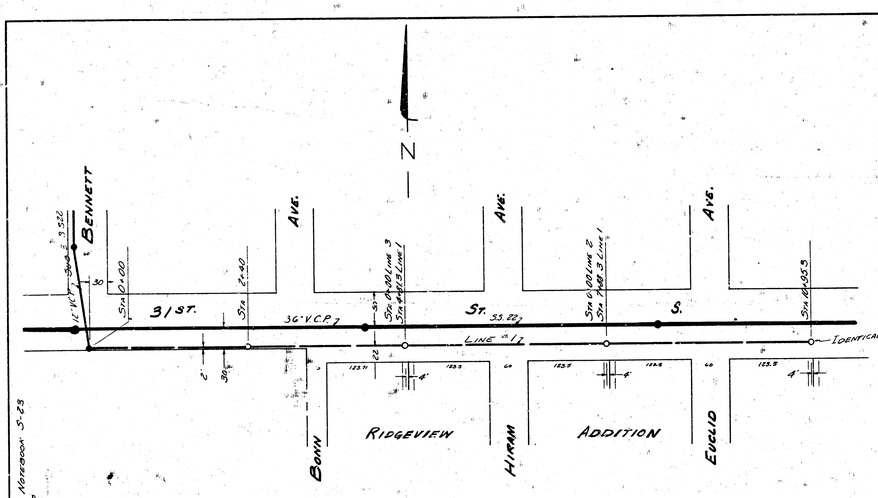

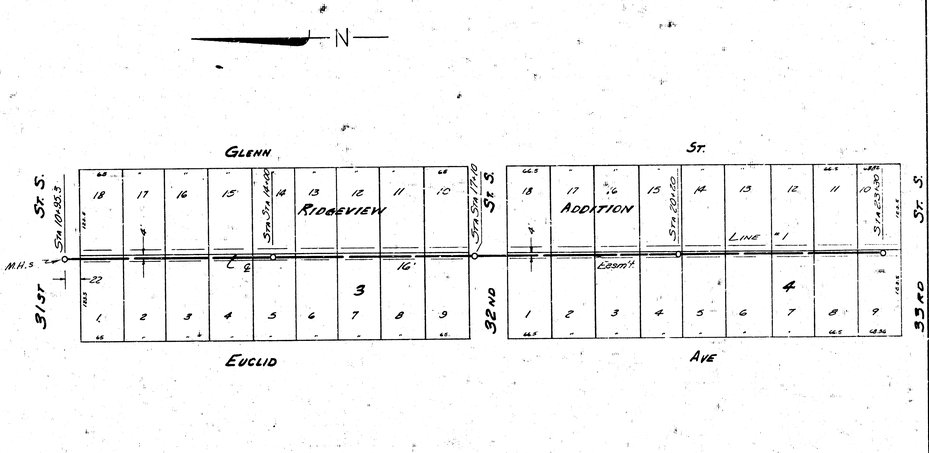

Survey S. Seal Norcross S-53
Plan D. Nelson
Checked
Date Feb. 1935

B.M. 95.40 Bent R.R. Spike in 10" Post Cor. of 33rd P.O. E.S. of Glenn W.
B.M. 95.65 Std. N.E. Cor. 31st & Glenn
B.M. 95.83 Double Spike N.S. 10" Cott. 70'S of N.L. 35th St S. 90' W. of W. Euclid

Plan Scale 1" = 80'
Profile Scale 1" = 80 Hor. 1" = 4' Vertical

NOTE

Risers are to be installed for service connections where the line is below normal ground water level. These are not specifically indicated on the plan and shall be installed at the direction of the field engineer.

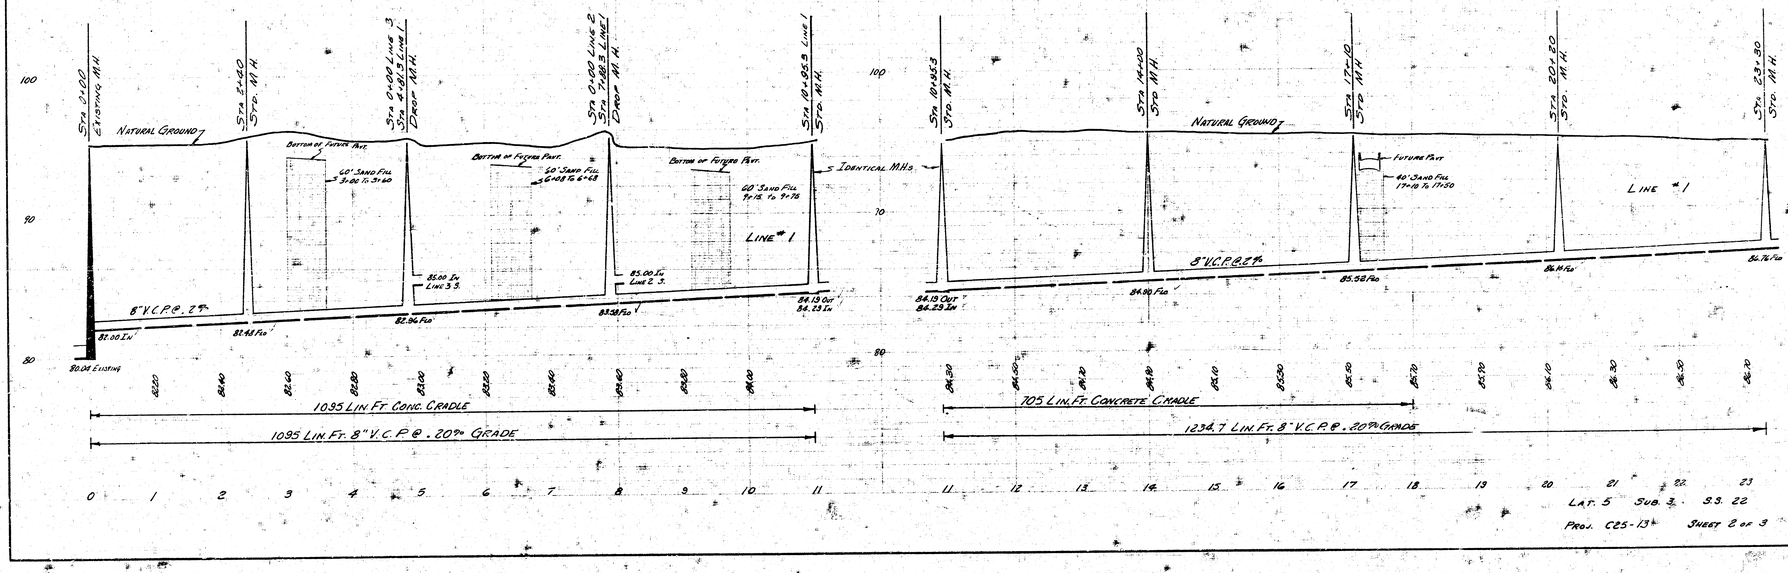

Lat. 5 Sub. 3. S.S. 22

Proj. C25-13 Sheet 2 of 3

N

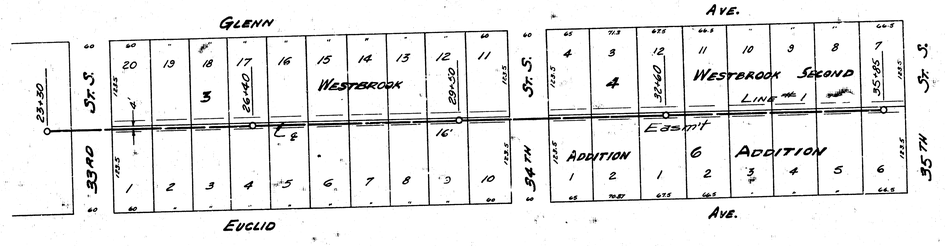

PLAN SCALE 1" = 40'
PROFILE SCALE 1" = 40' HOR. 1" = 4' VERTICAL

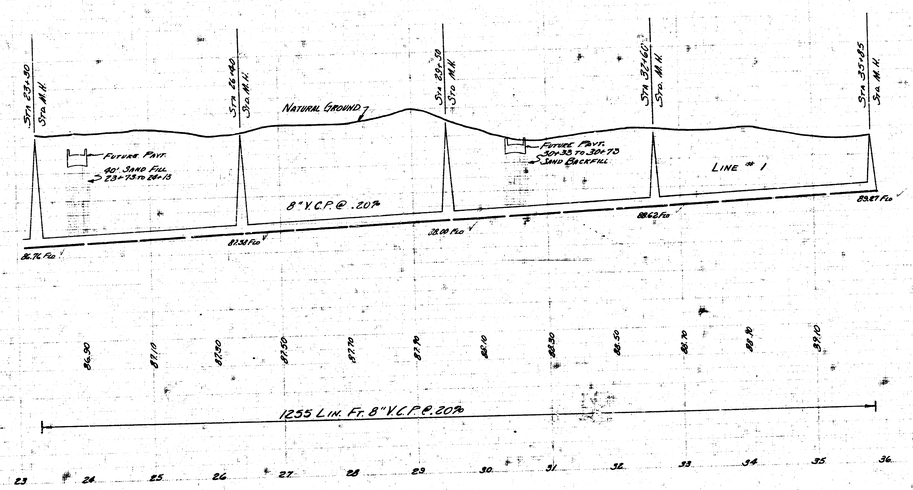

LAT. 5 SUB. 3 SS 22
PROJ. C25-13 SHEET 3 OF 5

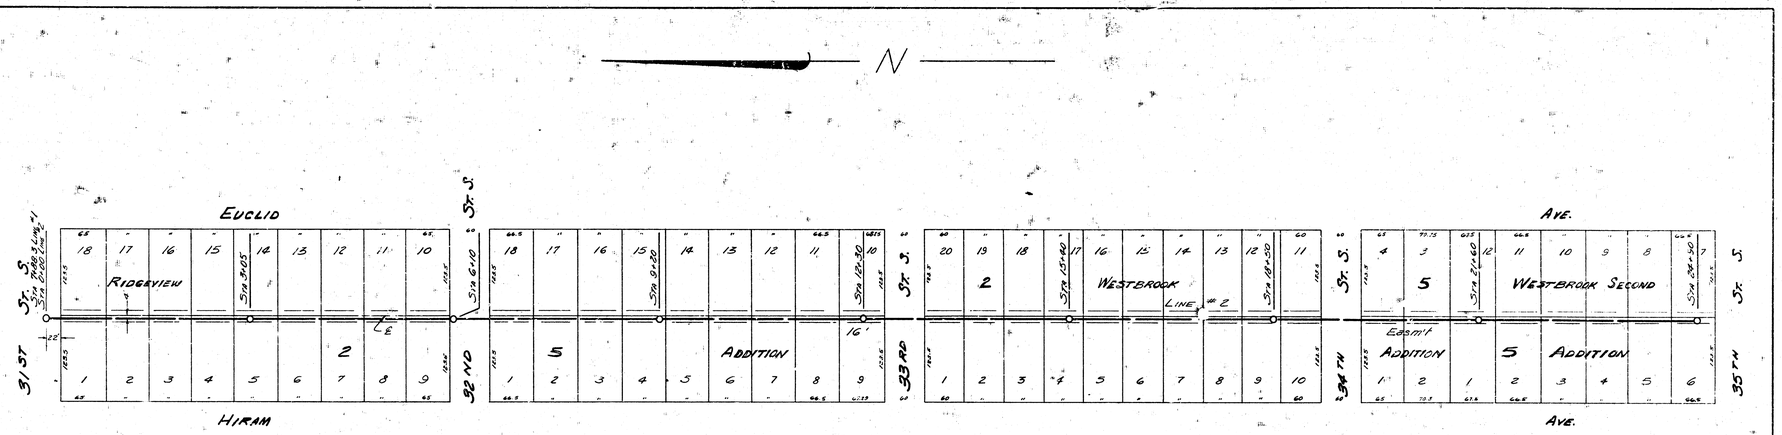
N
EUCLID
RIDGEVIEW
ADDITION
WESTBROOK
WESTBROOK SECOND
ADDITION
ADDITION
HIRAM
AVE.
AVE.
ST. S.
ST. S.
ST. S

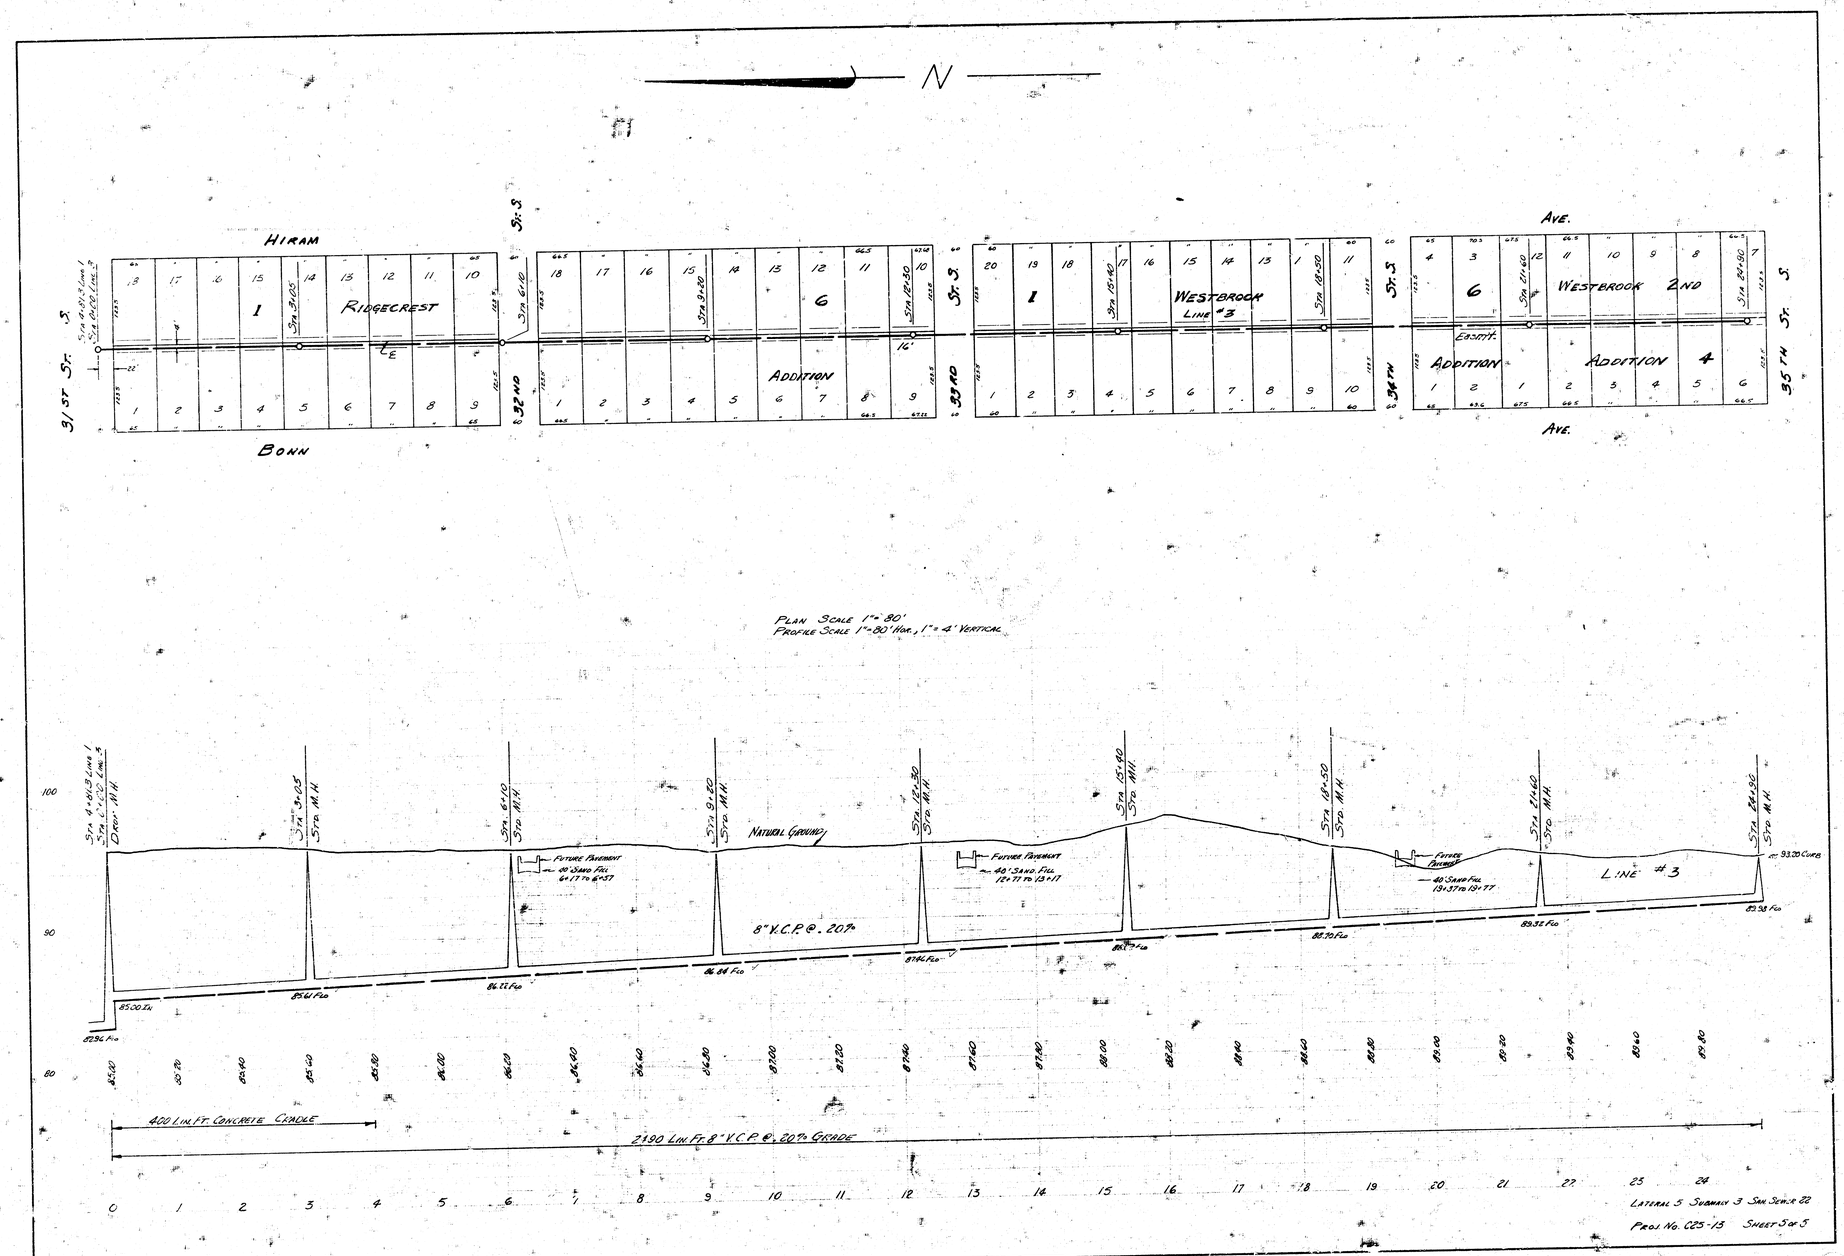
N
HIRAM
BONN
3/ST
ST. S
32ND
33RD
34TH
35TH
AVE.
RIDGECREST
ADDITION
WESTBROOK
LINE #3
WESTBROOK 2ND
ADDITION 4
Easmt.
Sta 0+00 Line 1
Sta 0+00 Line 2
Drop MH
Sta 3+05 Sta MH
Sta 6+10 Sta MH
Sta 9+80 Sta MH
Sta 12+30 Sta MH
Sta 15+90 Sta MH
Sta 18+50 Sta MH
Sta 21+60 Sta MH
Sta 24+90 Sta MH
Natural Ground
Future Pavement
40' Sand Fill
8" V.C.P. @ .20%
L I N E #3
85.00 In
85.64 Flo
86.11 Flo
86.84 Flo
87.14 Flo
88.70 Flo
89.32 Flo
89.38 Flo
m 93.20 Curb
400 Lin. Ft. Concrete Cradle
2190 Lin. Ft. 8" V.C.P. @ .20% Grade
Plan Scale 1"=80'
Profile Scale 1"=80' Hor., 1"=4' Vertical
Lateral 5 Submain 3 San. Sewer 22
Proj. No. C25-13 Sheet 5 of 5