

LOCATION MAP
LAT. 2 SUB. 4 SAN. SEWER NO. 22
CITY OF WICHITA, KANSAS
B.E. SMITH CITY ENGINEER PROJECT NO. C25-33

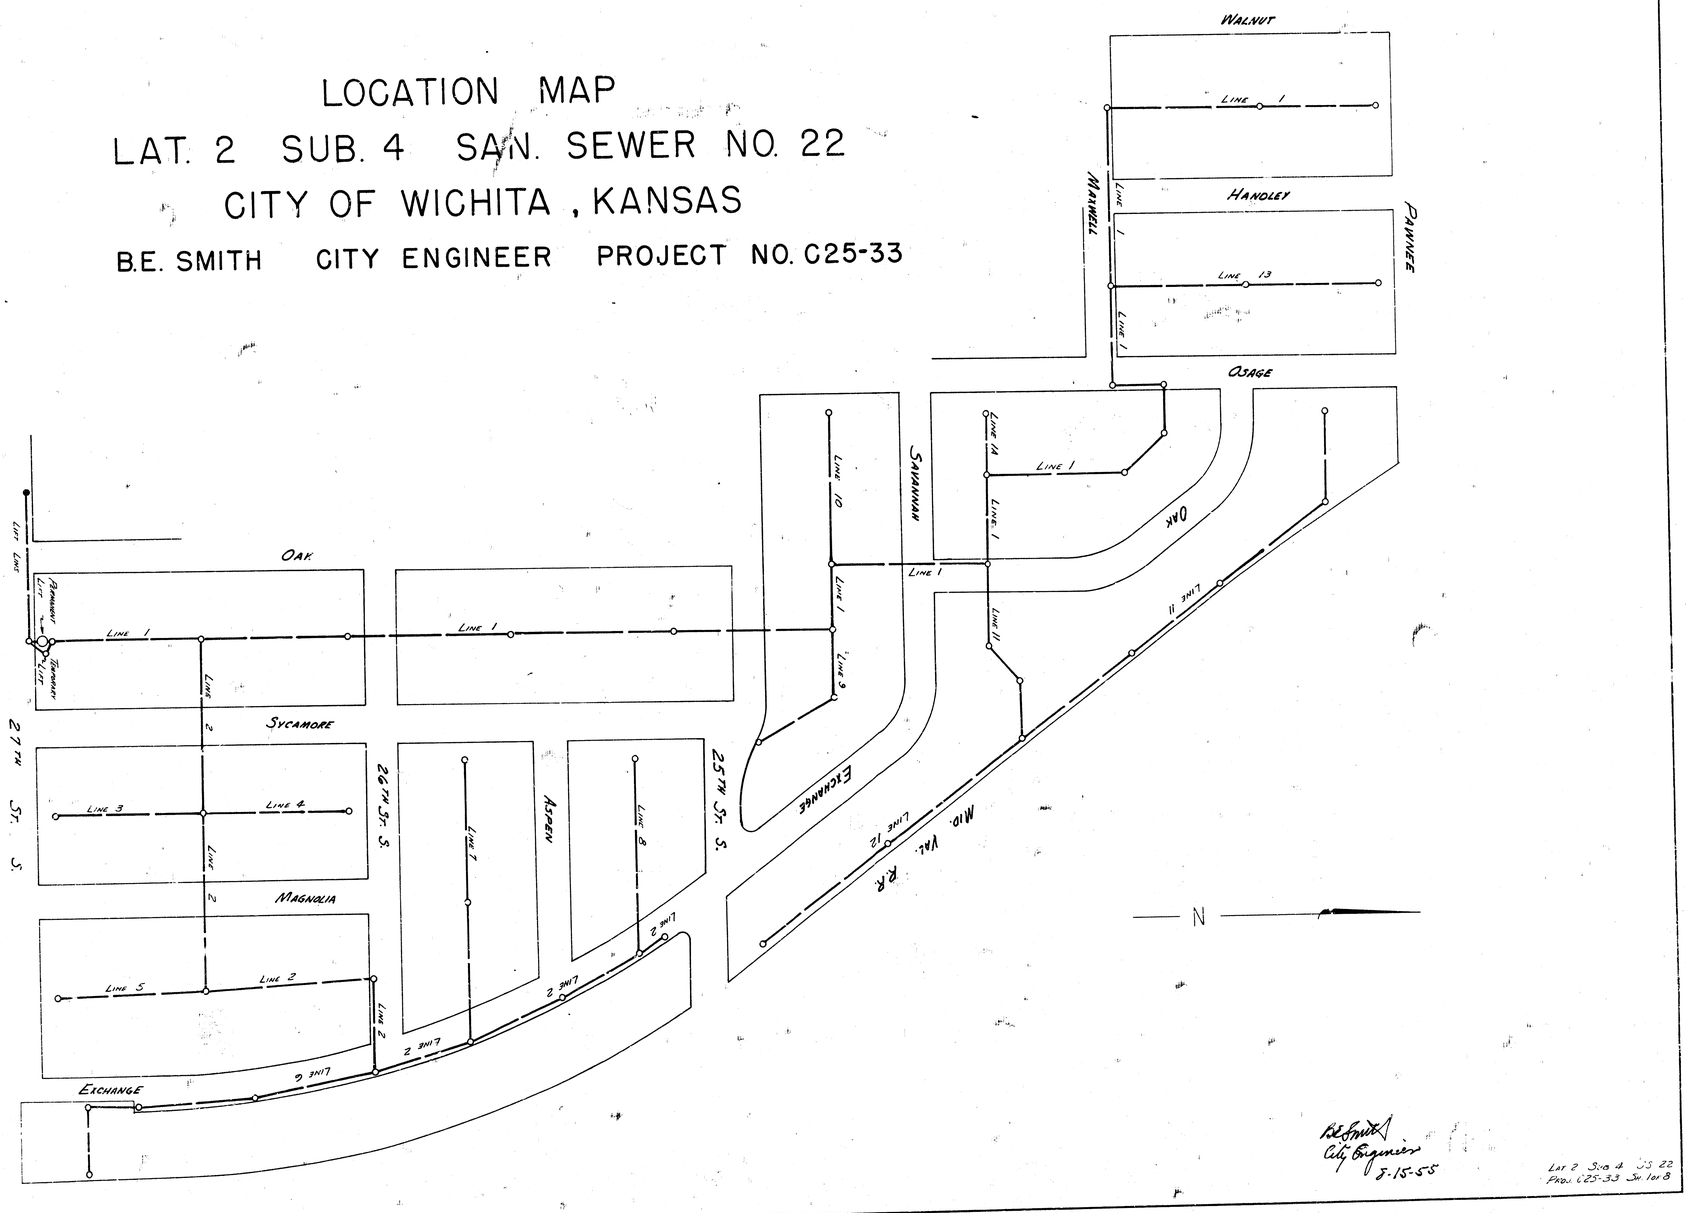

Sidney C. Miles Nursery Charts
Plan O. Sheet 17
Cleared Aug. 1935
Date No. 1035

B.E. Smith
City Engineer
8-15-35


Lat. 2 Sub. 4 SS 22
Proj. C25-33 Sh. 1 of 3

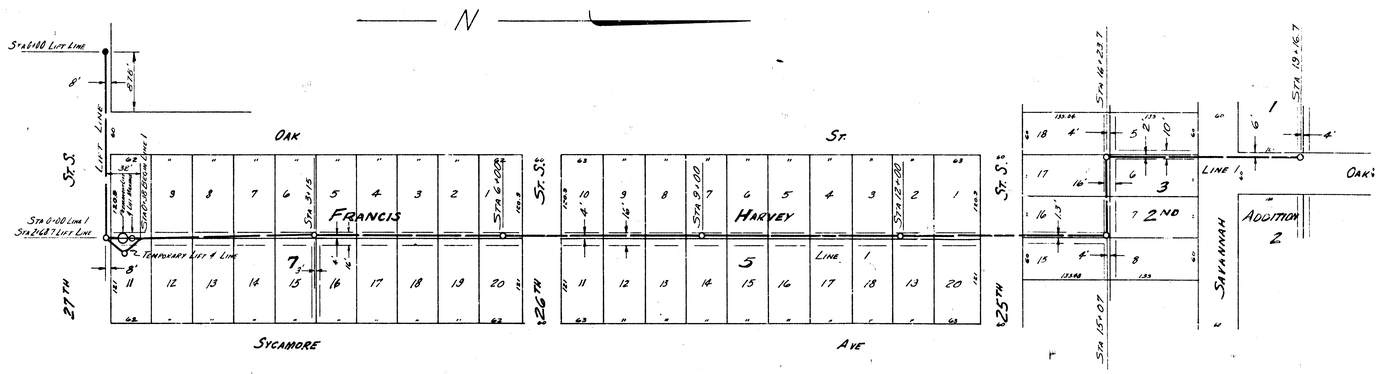

NOTE:
PERMANENT LIFT, LIFT MANHOLE, & LINE 1 FROM 0+00 TO 0+38 ON SEPERATE CONTRACT.


B.M. 103.447 New Std. NE Seneca & Pawnee
B.M. 98.55 Double Spike W.S. Tel. Pole W.S. Midland Val. P.R.; E Pawnee
B.M. 97.70 Double Spike W.S. 2nd Tel. Pole N. of SE Cor. Lv. Powell Addn.
B.M. 97.48 Double Spike Tel. Pole W.S. Mid. Val. R.R. & 25th St.-S.
B.M. 99.78 R.R. Spike W.S. K.G.E. Pole, S.S. 27th St.; 1st Pole W. Exchange
B.M. 98.26 R.R. Spike N.S. K.G.E. Pole, S.S. 27th St.; 1st Pole E. Oak

Plan Scale 1" = 80'
Profile Scale 1" = 80' Hor. 1" = 4 Vertical

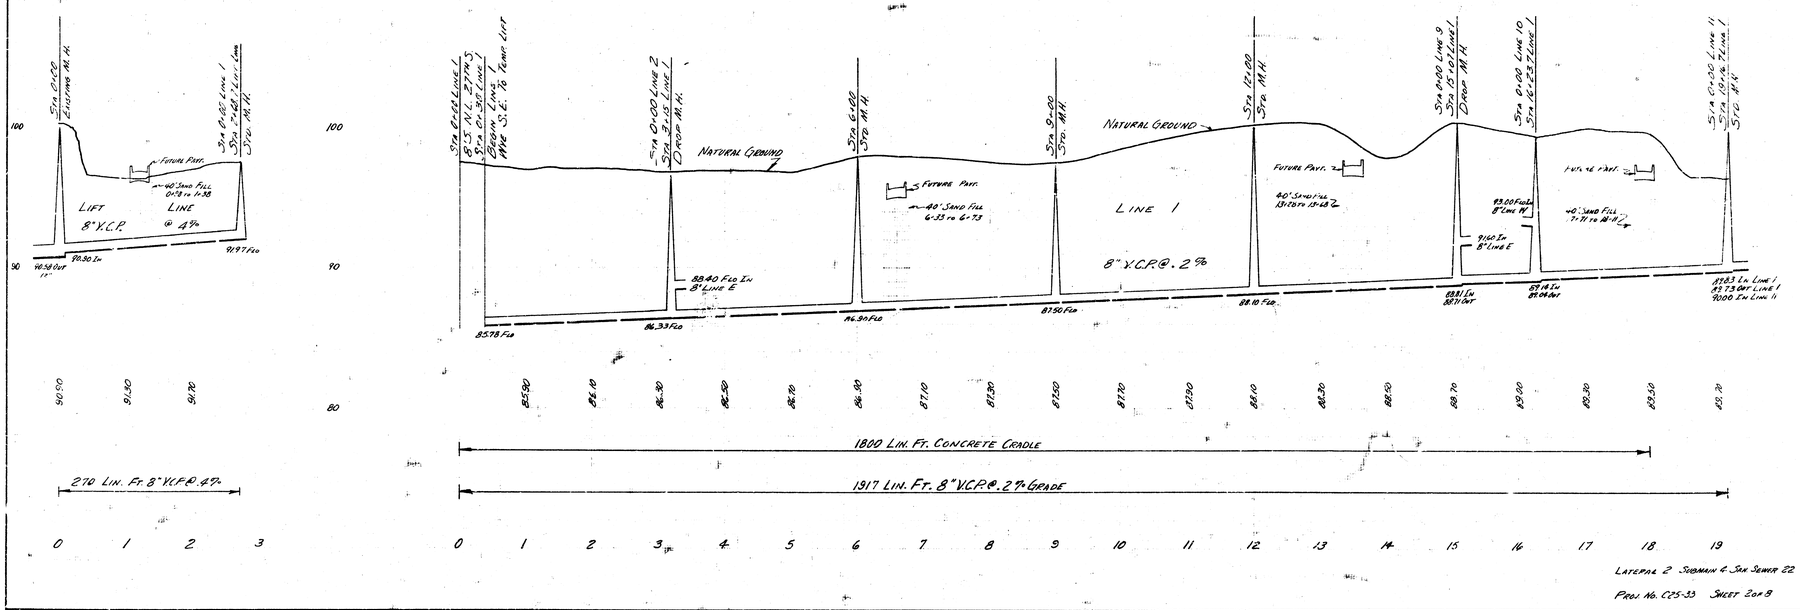


Latepak 2 Sidewalk & San Sewer 22

Proj. No. C25-33 Sheet 2 of 8

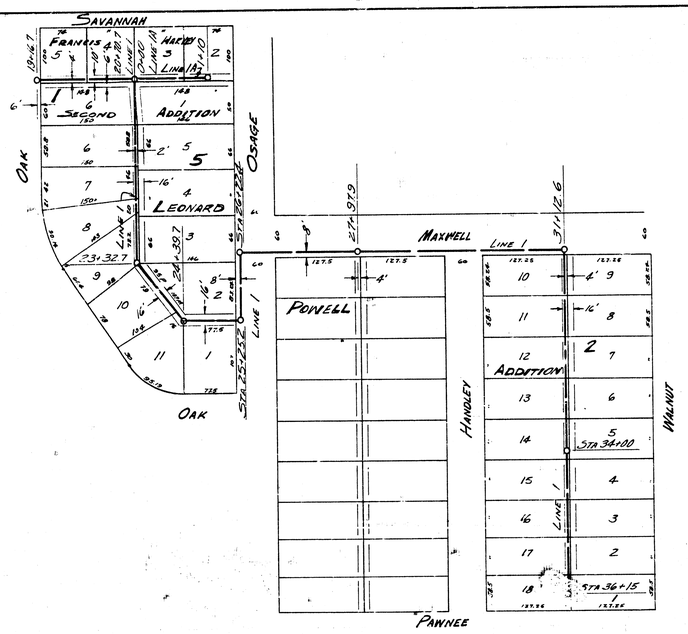



PLAN SCALE 1"=80'
PROFILE SCALE 1"=80' HOR. 1"=4'-6" VERT.

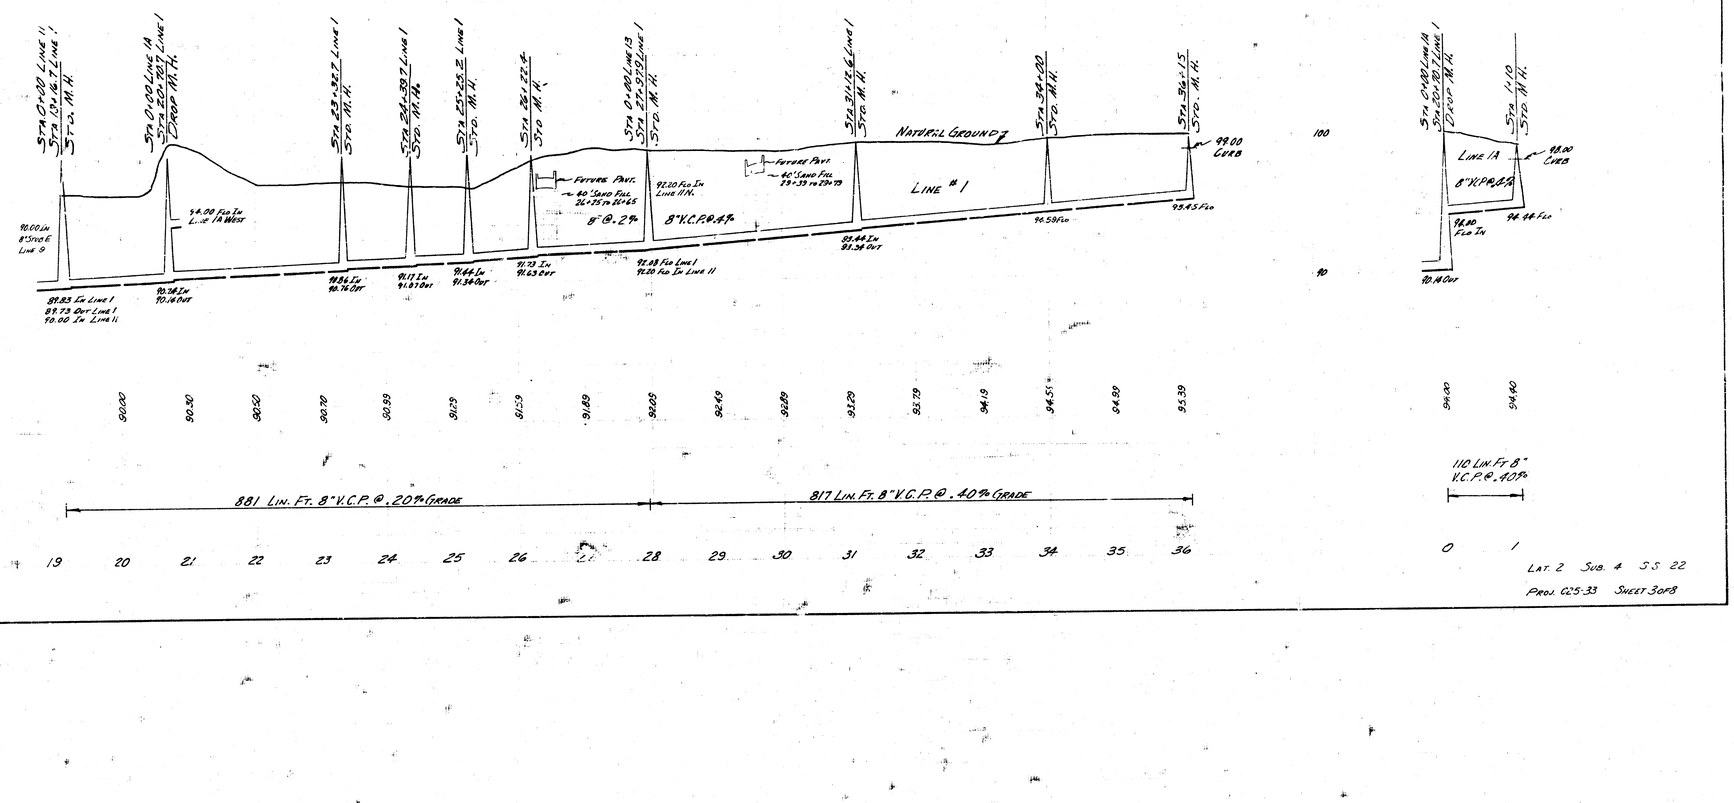

LAT. 2 SUB. 4 S.S. 22

PROJ. 625-33 SHEET 30 OF 8

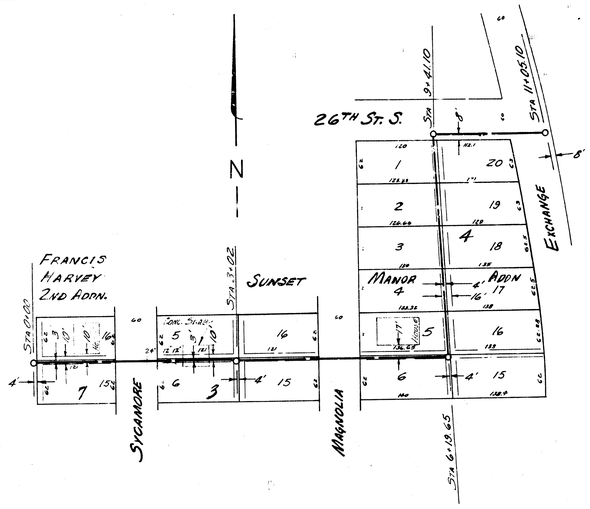


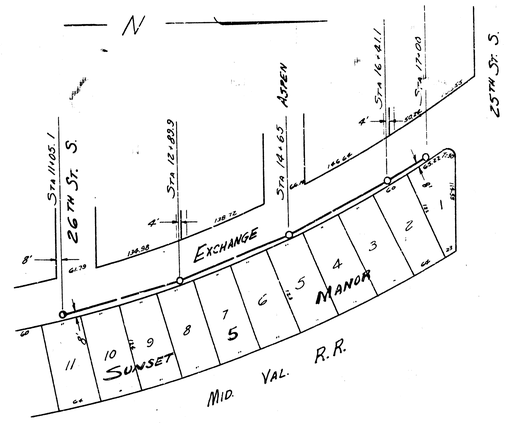



PLAN SCALE 1"=80'
PROFILE SCALE 1"=10' Hor. 1" = 2' VERT.


LAT. 2 SUB. 2 SS 22

PROJ. NO. C25-33 SH. 4018

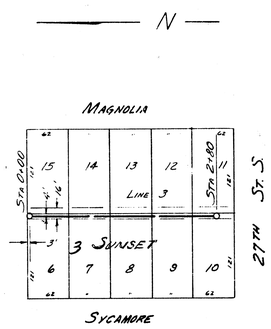


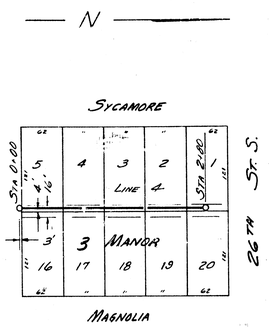


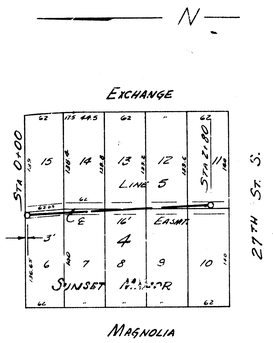


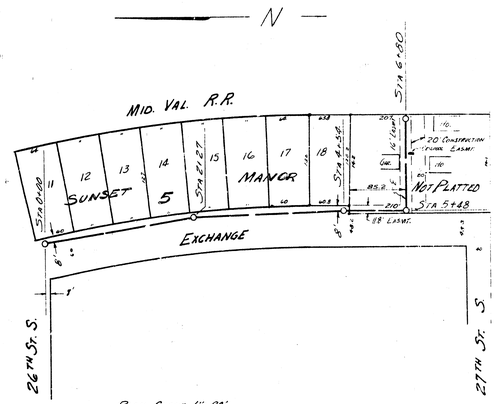


PLAN SCALE 1"=80'
PROFILE SCALE 1"=80' HOR. 1"=4' VERTICAL

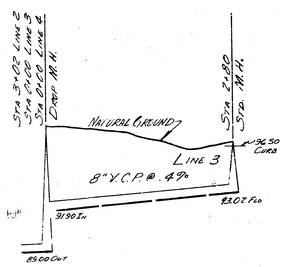

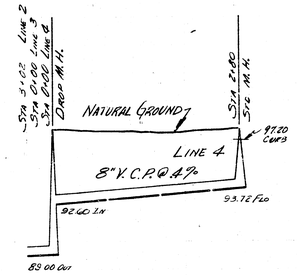


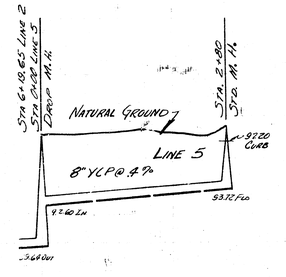


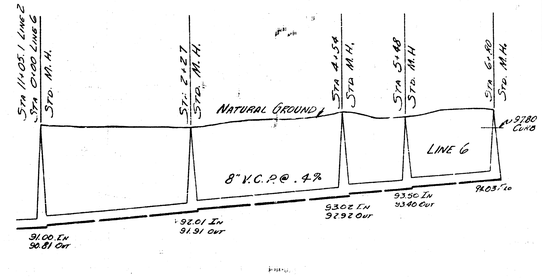


LAT 2. SUB 4 SS. 22


PROJ. C25-33 SH. 5 OF 8

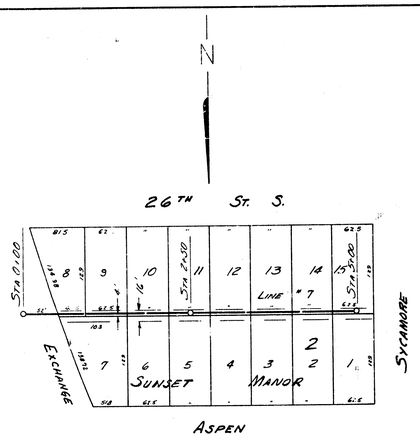


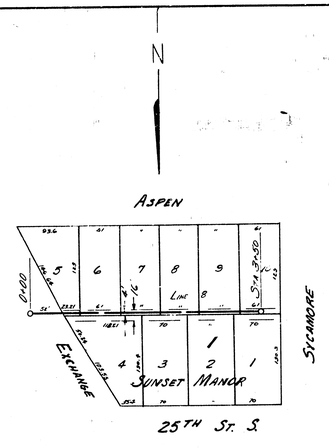


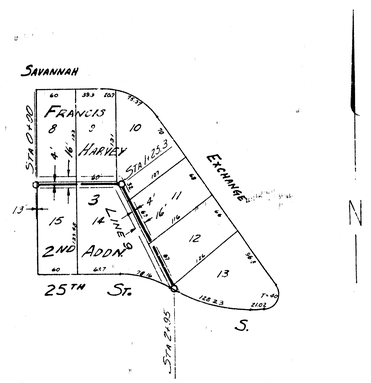

Plan Scale 1" = 60'
Profile Scale 1" = 60' Hor. 1" = 5 ft. Ver.

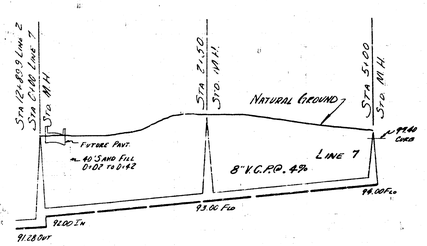

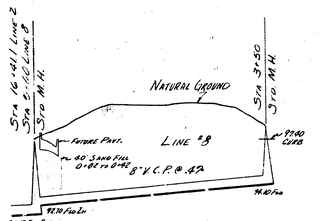

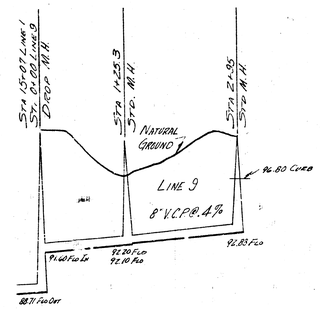

9200 9240 9280 9320 9360 9400

500 Lin. Ft. 8" V.C.P. @ 4% Grade

0 1 2 3 4 5

9270 9310 9350 9390

350 Lin. Ft. 8" V.C.P. @ 4%

0 1 2 3


9160 9200 9250


295 Lin. Ft. 8" V.C.P. @ 4%

0 1 2 3


Lot 2 Sub 4 S.S. 22


Proj. No. 025-33 Sh. 6 of 8

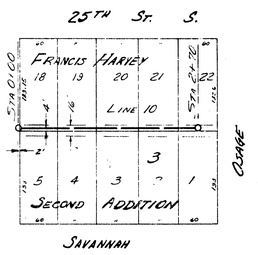


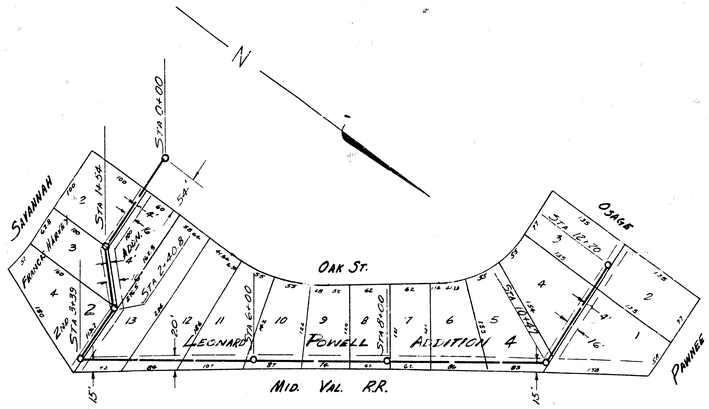


PLAN SCALE 1" = 80'
PROFILE SCALE 1" = 80' HOR. 1" = 4 VERT.

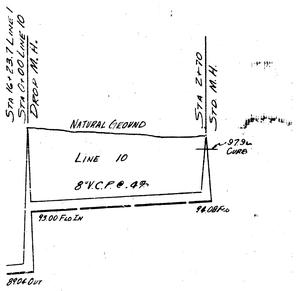


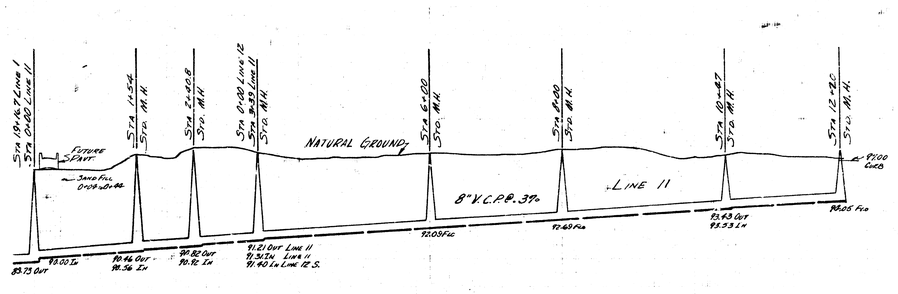


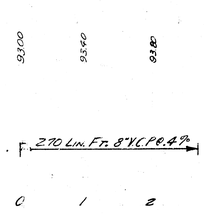

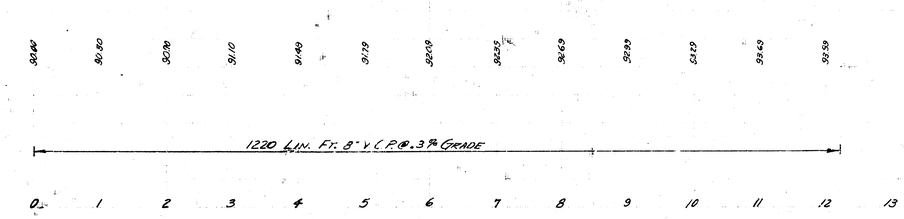



LAT. 2 SUB. 4 SS. 22
PROJ. C25-33 SH. 7 OF 8

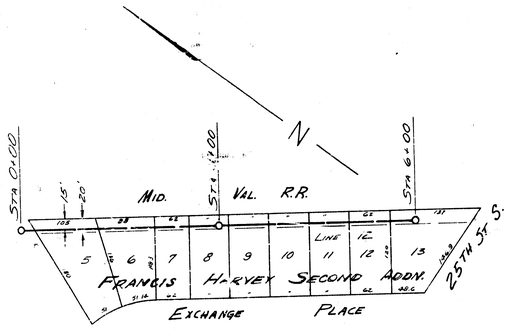


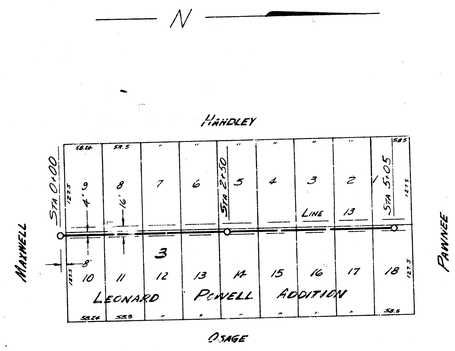


PLAN SCALE 1"=80'
PROFILE SCALE 1"=80' H.; 1"=8' VERT.

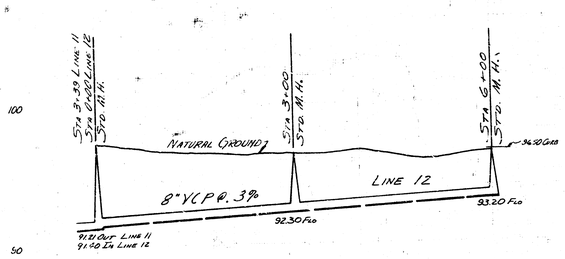

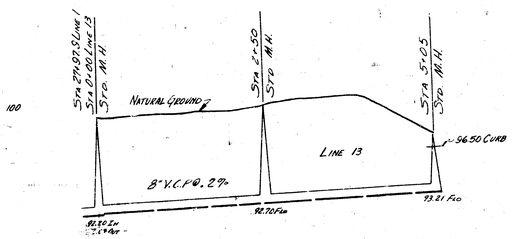

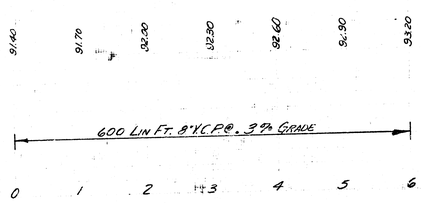

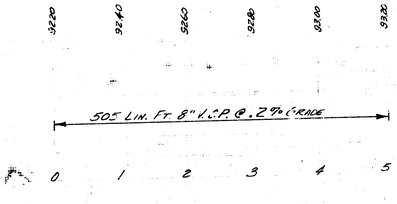

LAT. 2 SUB 4 SS. 22

PROJ. No. C25.33 SHEET 8 of 8