LOCATION MAP
LAT. 3 SUB. 4 SAN. SEWER 22
CITY OF WICHITA, KANSAS

B.E. SMITH · CITY ENGINEER PROJ. NO. C25-37

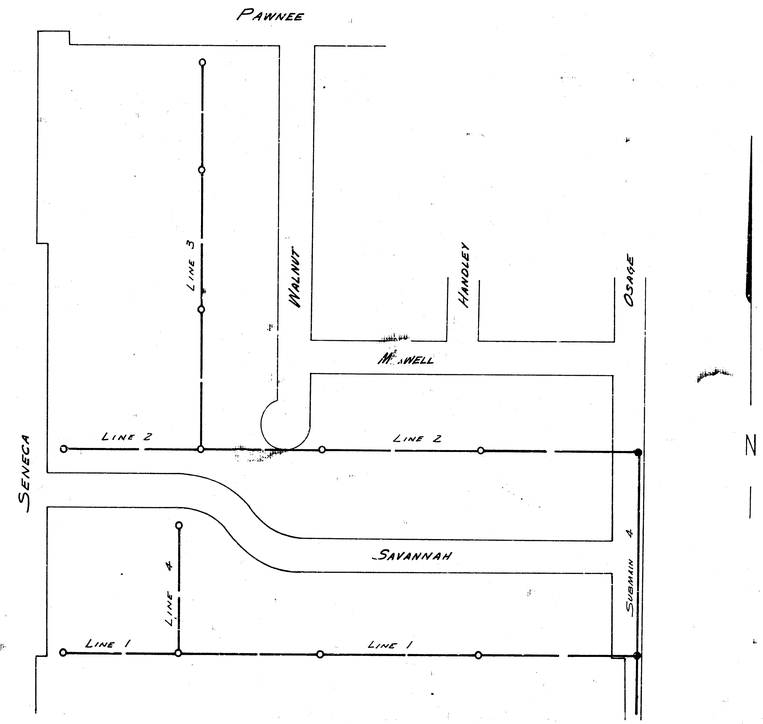

SURVEY BY HINSON NOTEBOOK LH 21
PLAN DRAWN BY SELLERS
DATE JUNE 1955

LAT 3 SUB 4 S.S. 22

SHEET 1 OF 4

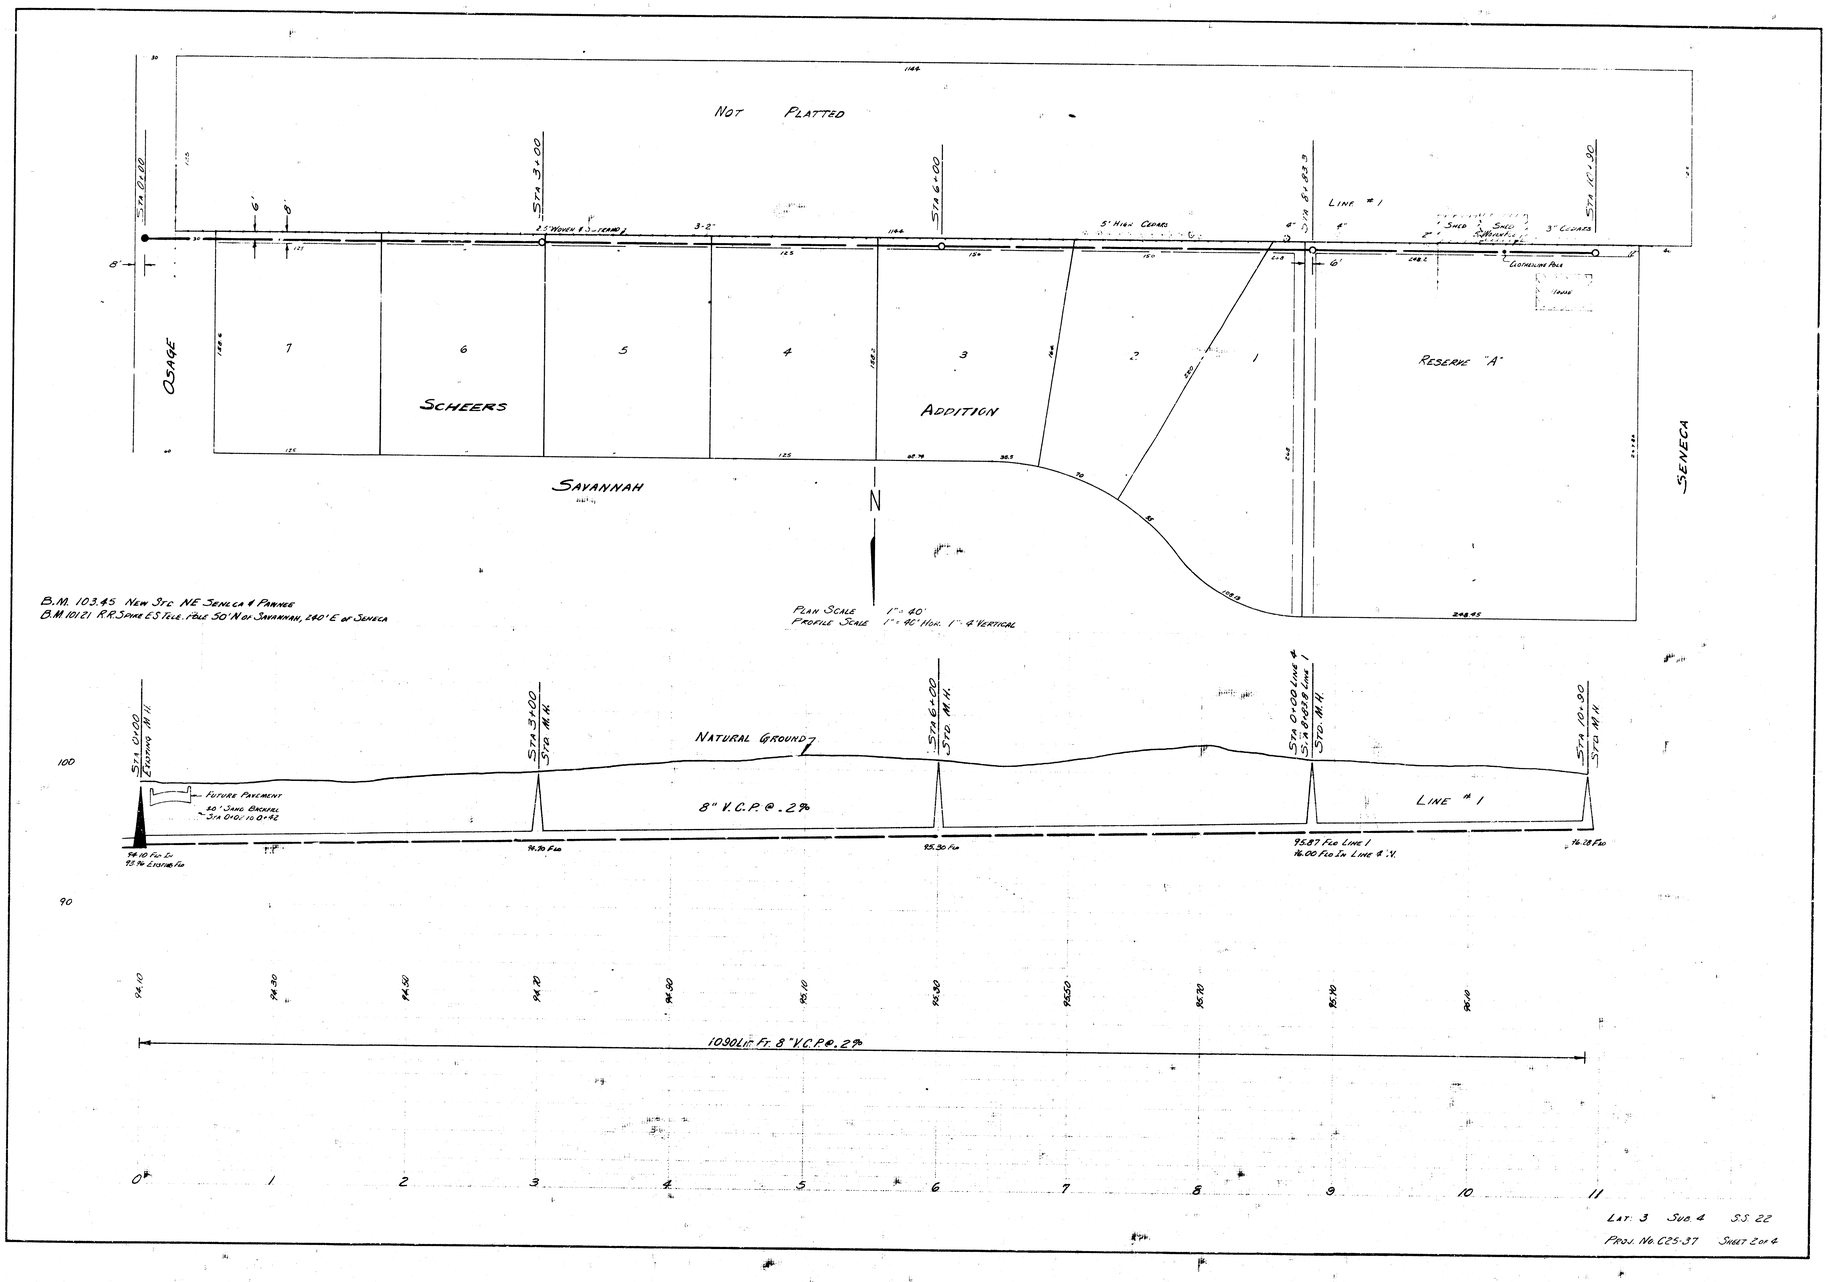

LAT. 3 SUB. 4 S.S. 22

PROJ. NO. C25-37 SHEET 2 OF 4

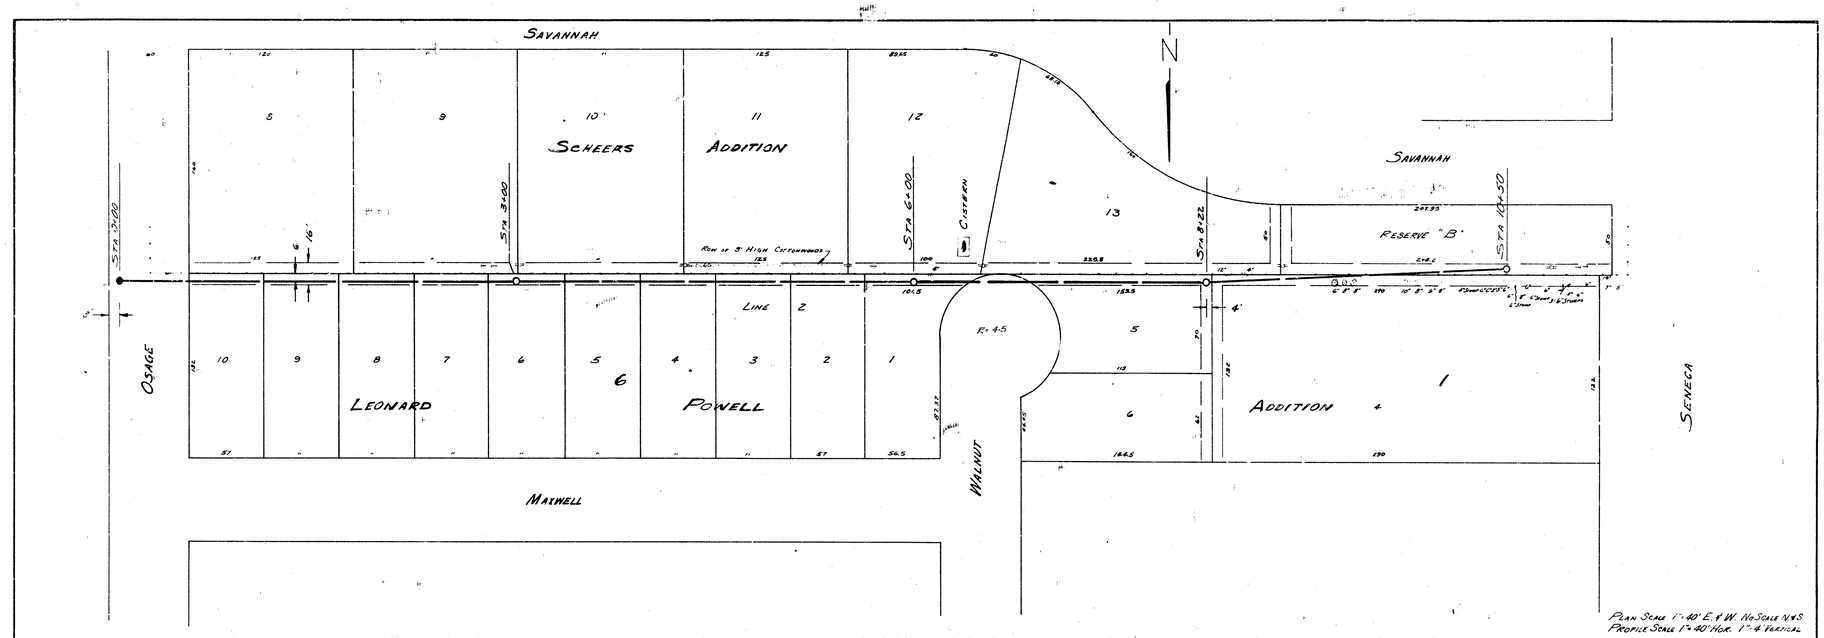

PLAN SCALE 1"=40' E. & W. NO SCALE N. & S.
PROFILE SCALE 1"=40' HOR. 1"=4 VERTICAL

LAT 3 SUB 4. SS. # 22
PROJ. NO. C25-37 SHEET 3 OF 4

SENECA

N

LEONARD

POWELL

NOT PLATTED

ADDITION

PAWNEE

WALNUT

Sta 0+00

Sta 2+50

Sta 5+00

Sta 6+80

Catch Basin

Curb Inlet

Curb Inlet

Sta 0+00 Line 2
Sta 0+00 Line 3
Std. M.H.

Sta 2+50
Std. M.H.

Sta 5+00
Std. M.H.

Sta 6+80
Std. M.H.

NATURAL GROUND

8" V.C.P. @ .1%

LINE # 3

690 LIN. FT. 8" V.C.P. @ .10%

SENECA

SCHEER'S ADDITION

RESERVE A

SAVANNAH

Sta 0+00

Sta 2+50

LINE # 4

16' EASMT.

Sta 0+88.8 Line 1
Sta 0+00 Line 4
Std. M.H.

Sta 2+50
Std. M.H.

NATURAL GROUND

8" V.C.P. @ .2%

LINE # 4

230 LIN. FT. 8" V.C.P. @ .2% GRADE

0 1 2 3 4 5 6 7

0 1 2 3

Lot 3 Sub 4 S.S. 22

Proj. No. C25-37 Sheet 4 of 4