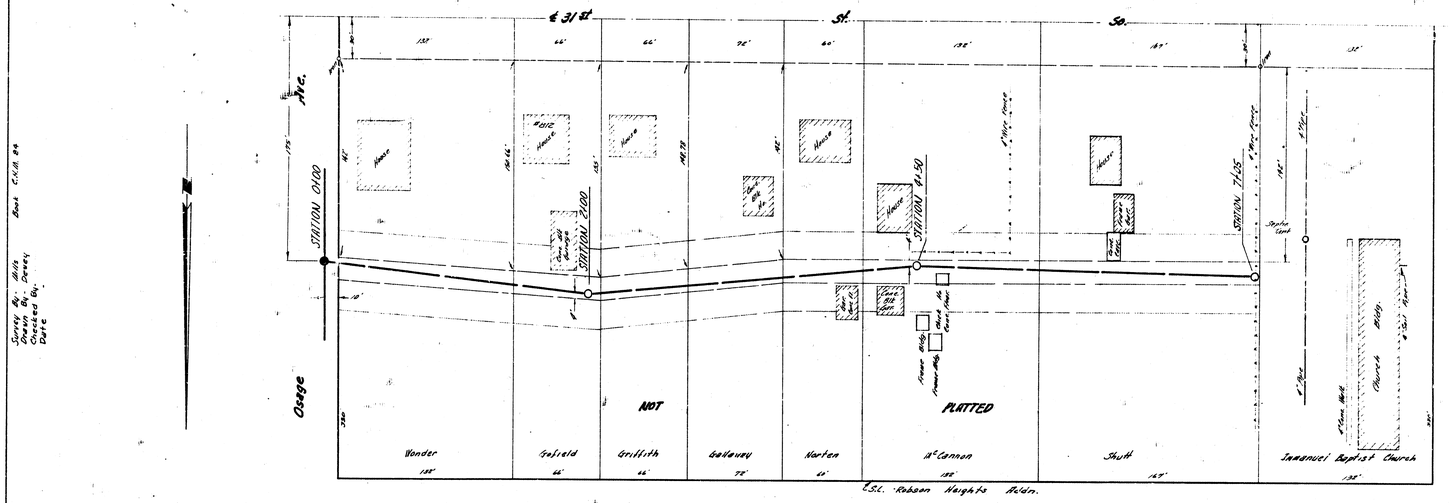

E.S.L. Robson Heights Addn.

B.M. 94.92 S.E. Cor. Conc. Porch, No. 2812 W. 31st St. So.
B.M. 95.91 "+" On Approach W.k. 10'N. & 6' E. Of S.E. Cor. Church

Hor. Scale 1"=40'
Profile Scale 1"=40' Hor, 1"=4 Vertical

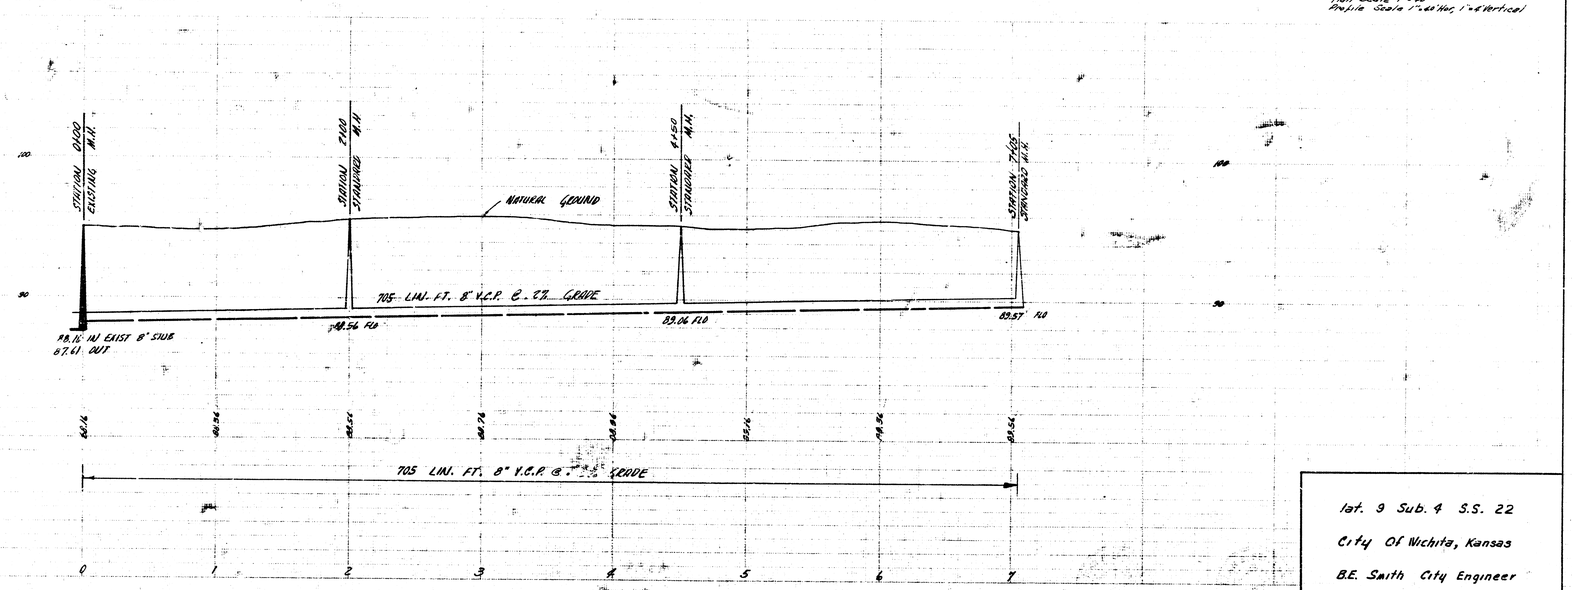

lot 9 Sub. 4 S.S. 22
City Of Wichita, Kansas
B.E. Smith City Engineer
Proj. No. C26-23 Date- JULY 1958

3 5 5 13