
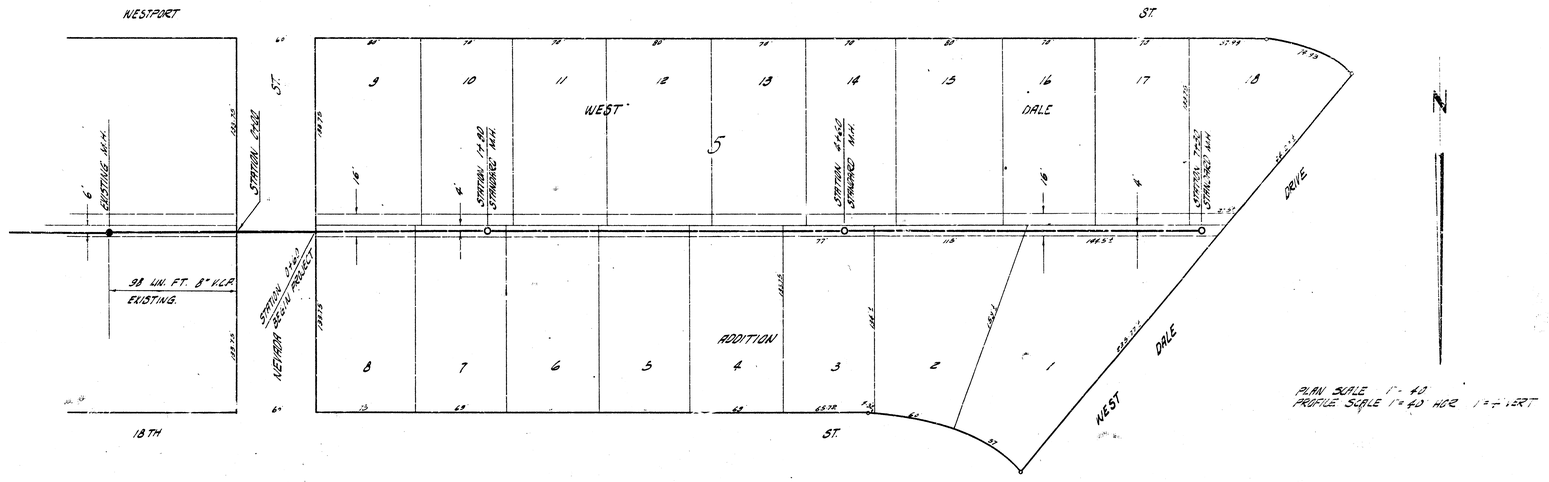


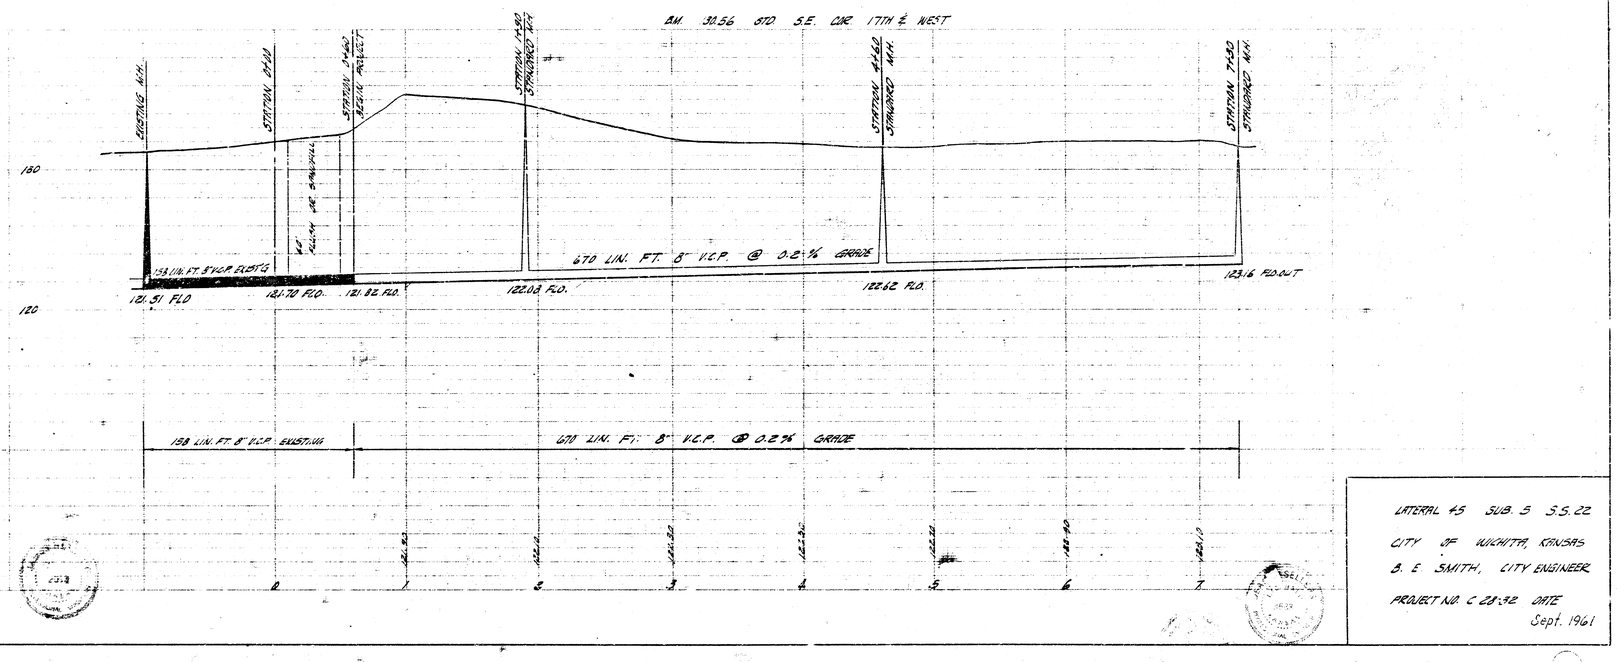

LATERAL 45 SUB. 5 S.S. 22
CITY OF WICHITA, KANSAS
B. E. SMITH, CITY ENGINEER
PROJECT NO. C 28:32 DATE
Sept. 1961