
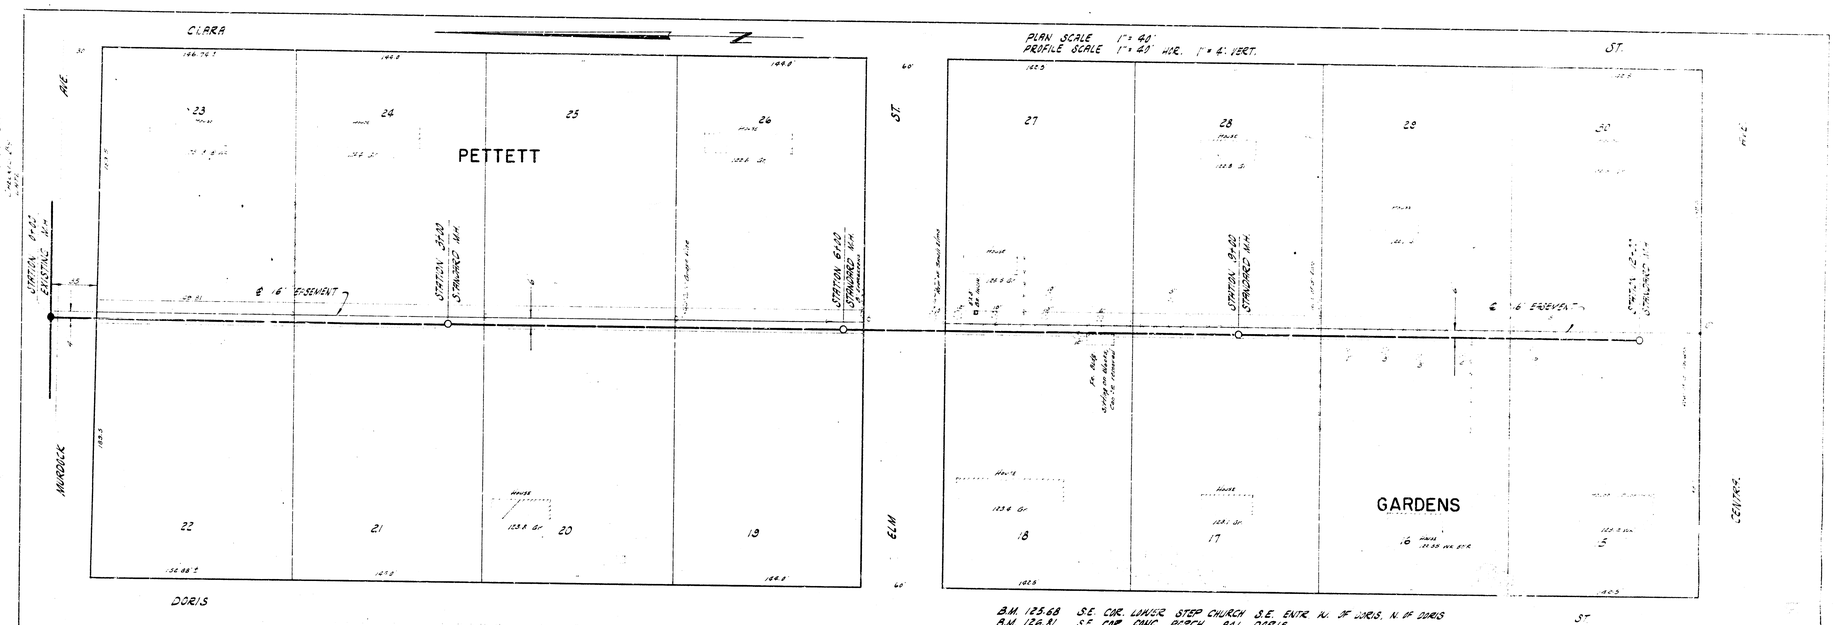


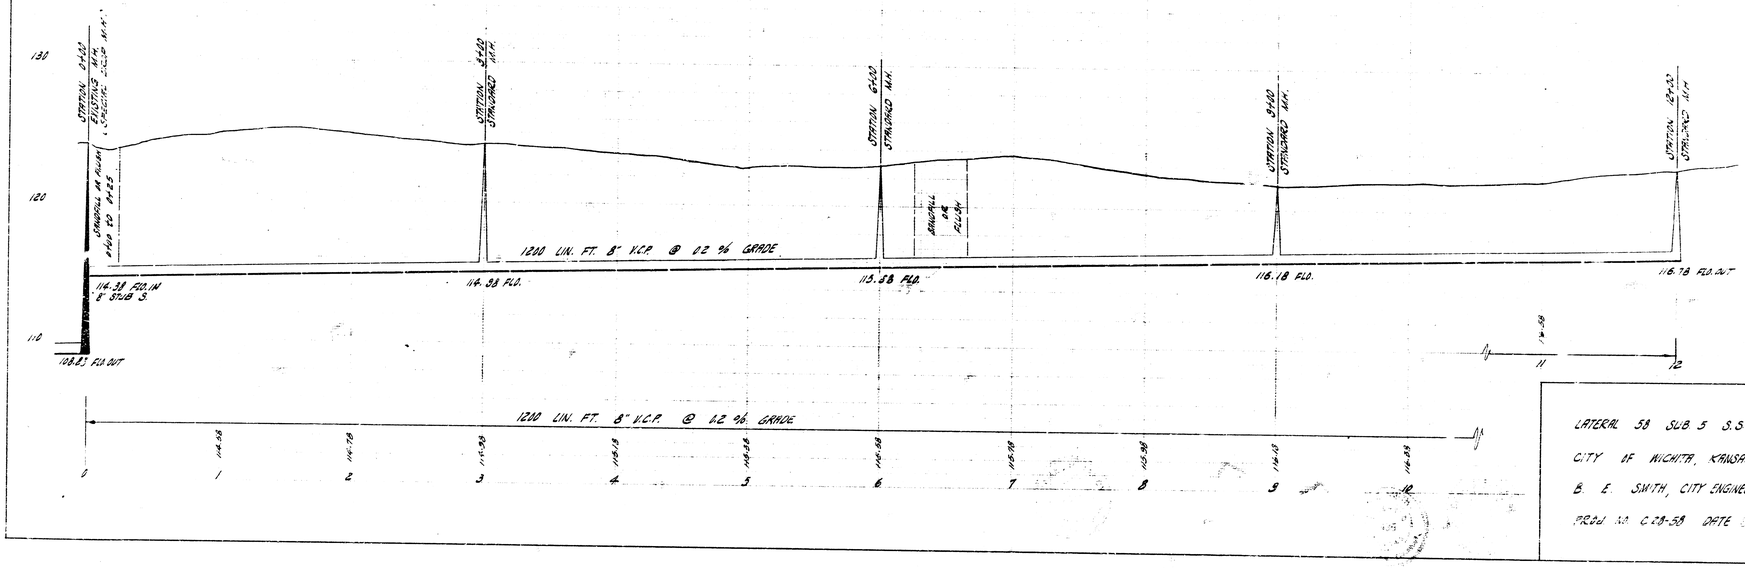

LATERAL 58 SUB. 5 S.S. 22
CITY OF WICHITA, KANSAS
B. E. SMITH, CITY ENGINEER
PROJ. NO. C.08-58 DATE SEPT. 1958