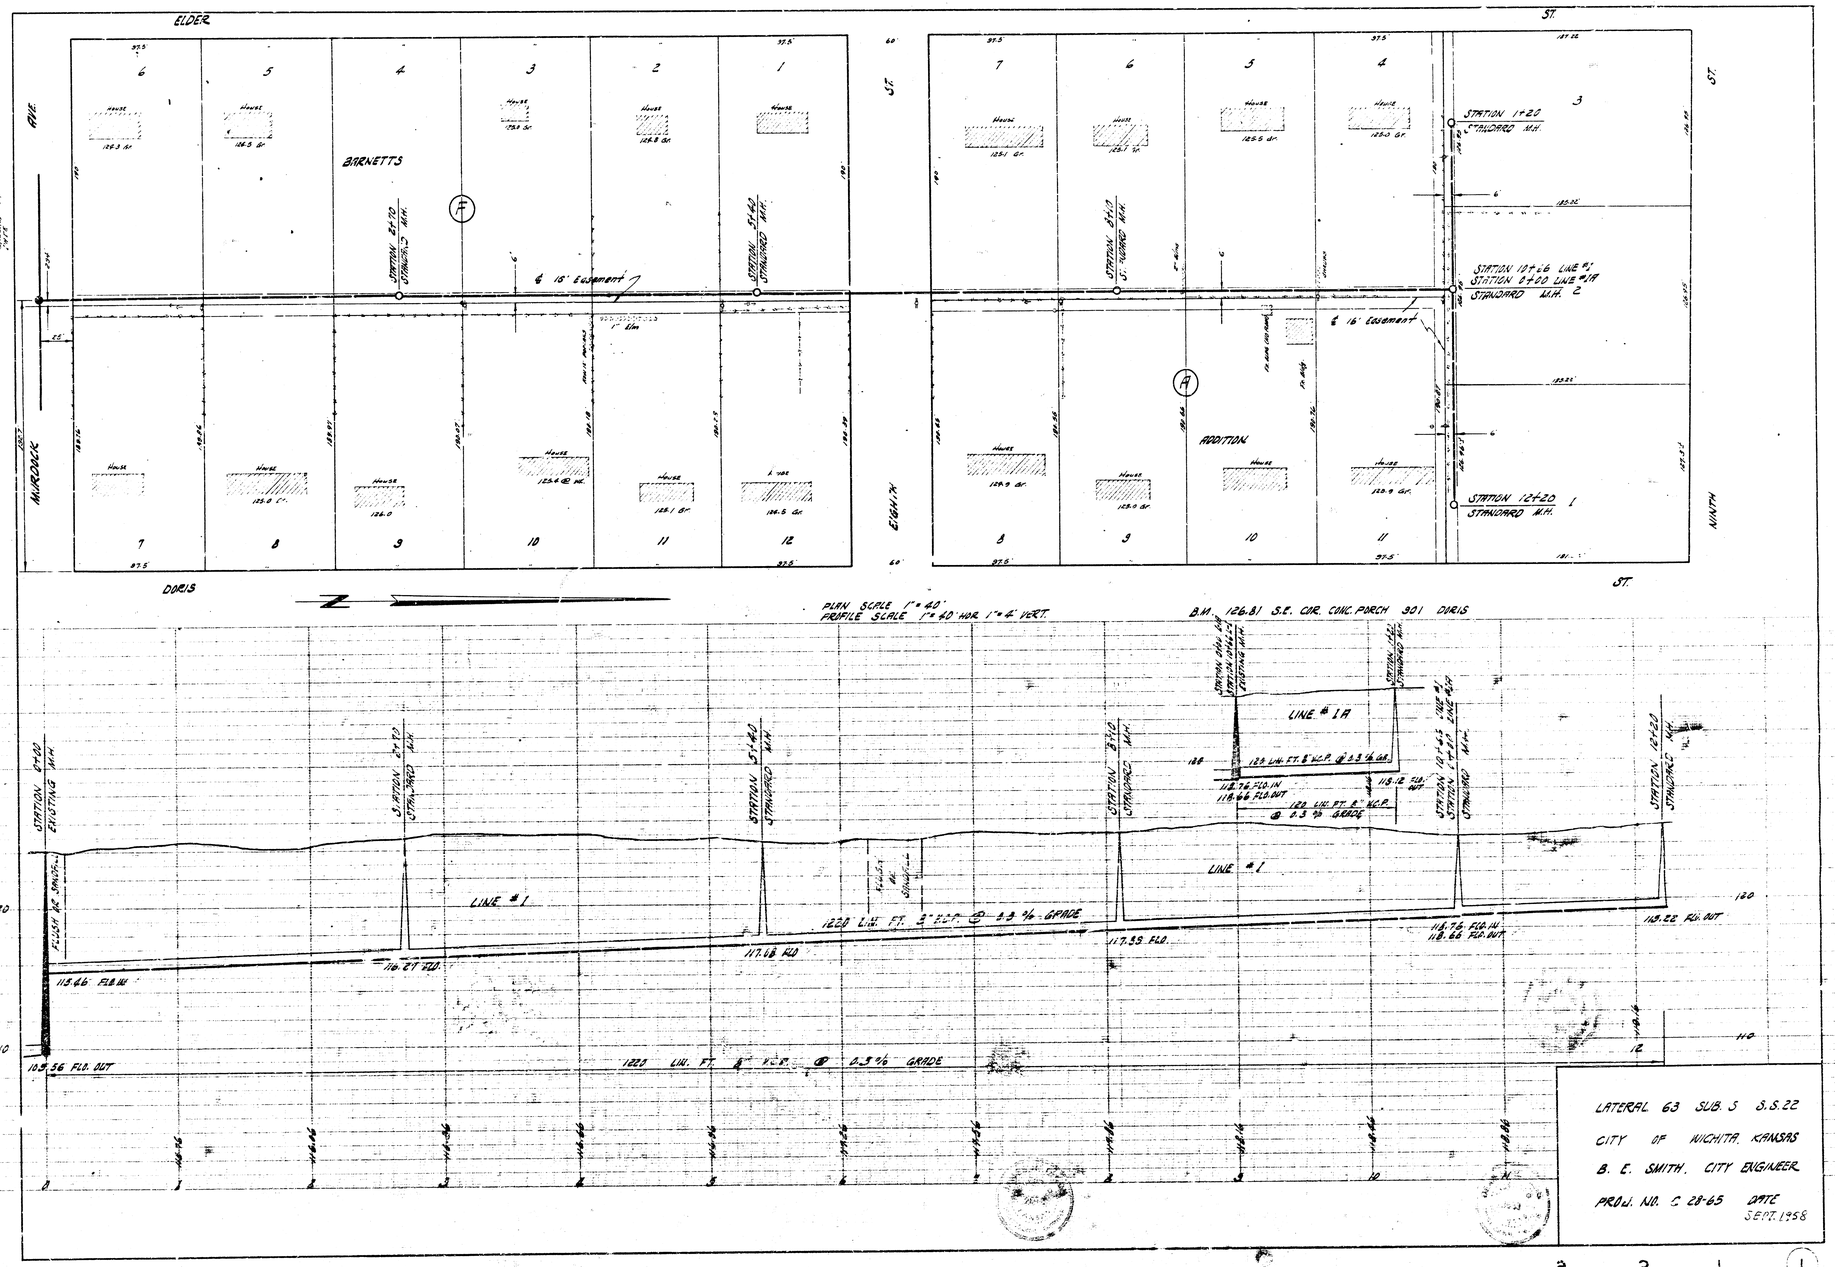
ELDER
ST.
DORIS
ST.
NINTH
ST.
MURDOCK
AVE.
EIGHTH
ST.
BARNETTS
ADDITION
STATION 1+22
STANDARD M.H.
STATION 10+26 LINE #1
STATION 2+00 LINE #1A
STANDARD M.H. 2
STATION 12+20
STANDARD M.H.
6' 16' Easement
PLAN SCALE 1" = 40'
PROFILE SCALE 1" = 40' HOR. 1" = 4' VERT.
B.M. 126.81 S.E. COR. CONC. PORCH 301 DORIS
LINE # 1A
LINE # 1
1220 LIN. FT. 8" V.C.P. @ 0.3 % GRADE
STATION 0+00
EXISTING M.H.
FLUSH W/ SMOOTH
113.66 FLO. IN
110.27 FLO.
117.68 FLO.
117.59 FLO.
118.76 FLO. IN
118.66 FLO. OUT
110.22 FLO. OUT
109.56 FLO. OUT
LATERAL 63 SUB. 3 S.S. 22
CITY OF WICHITA, KANSAS
B. E. SMITH, CITY ENGINEER
PROJ. NO. C 28-65 DATE SEPT. 1958