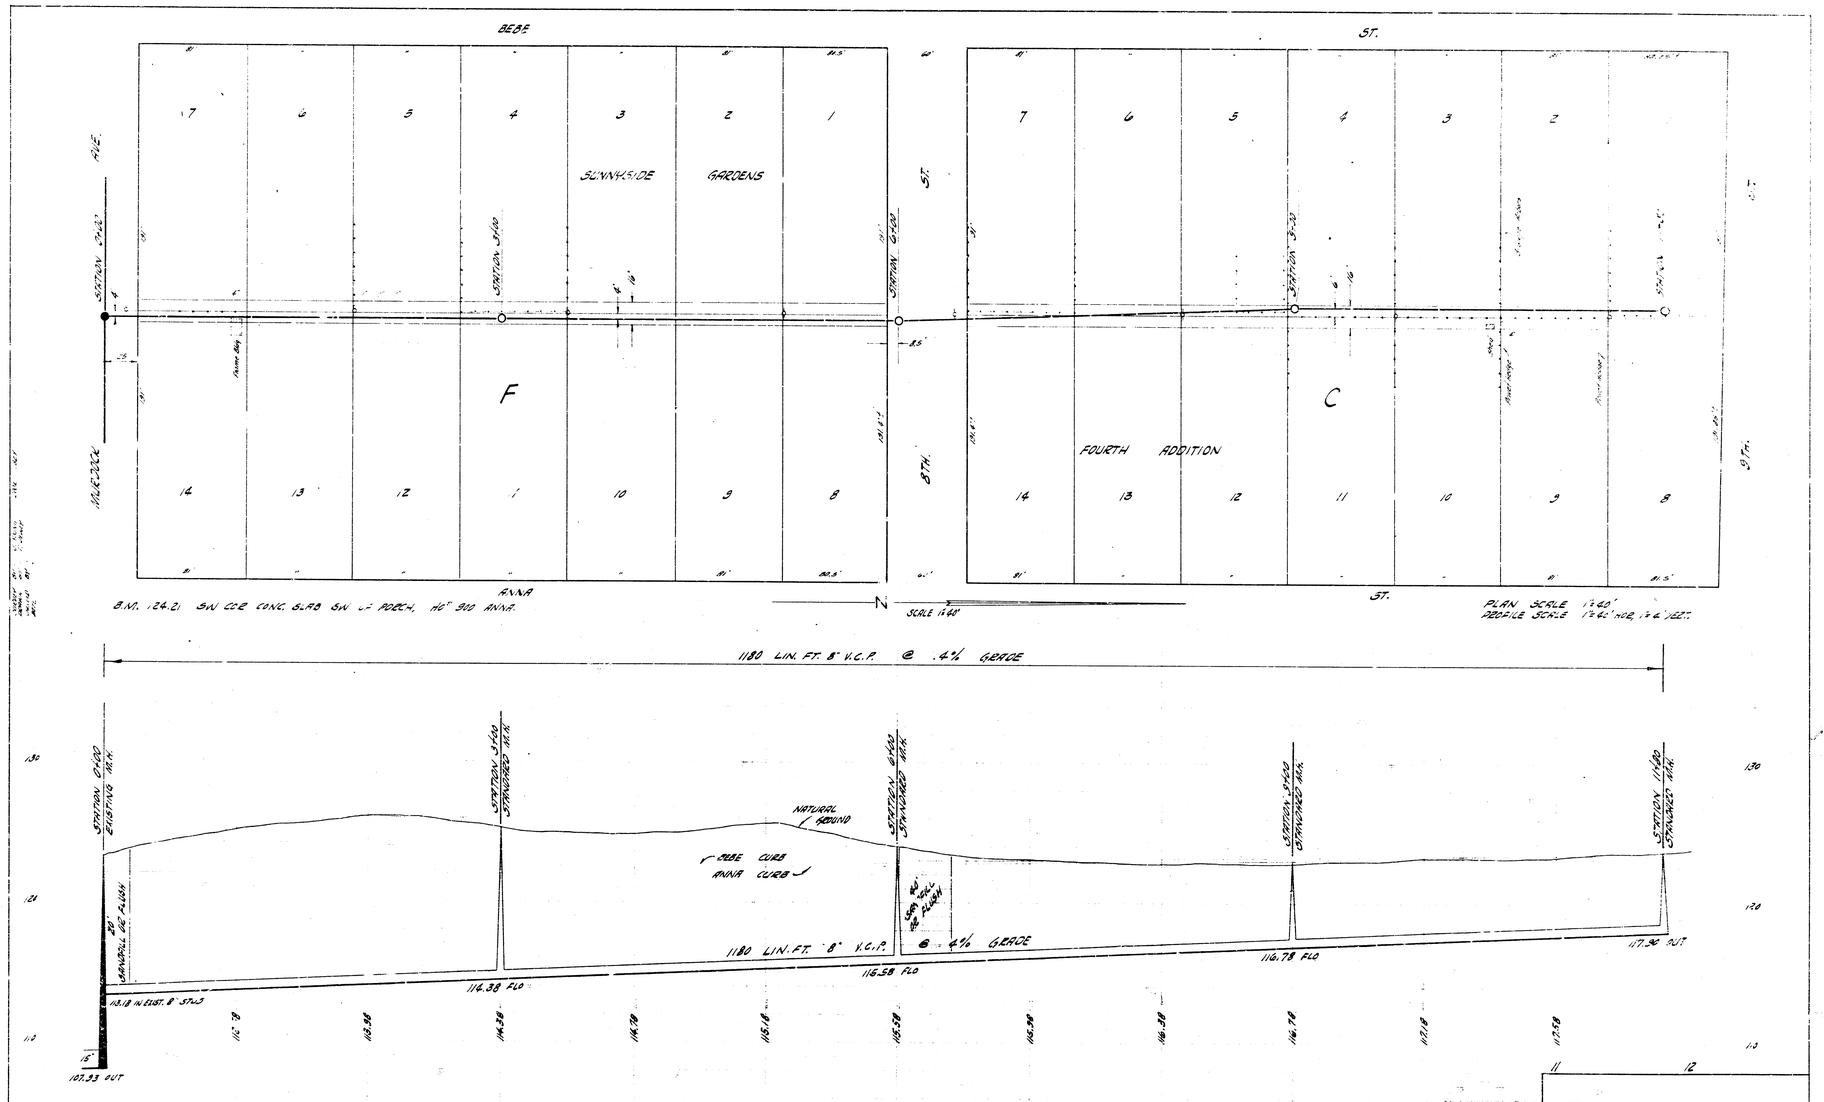

LATERAL 71 SUB. 5 SAN. SEWER 22

CITY OF WICHITA, KANSAS

B.E. SMITH CITY ENGINEER

PROJ. NO. C28-78 DATE - DEC 1958