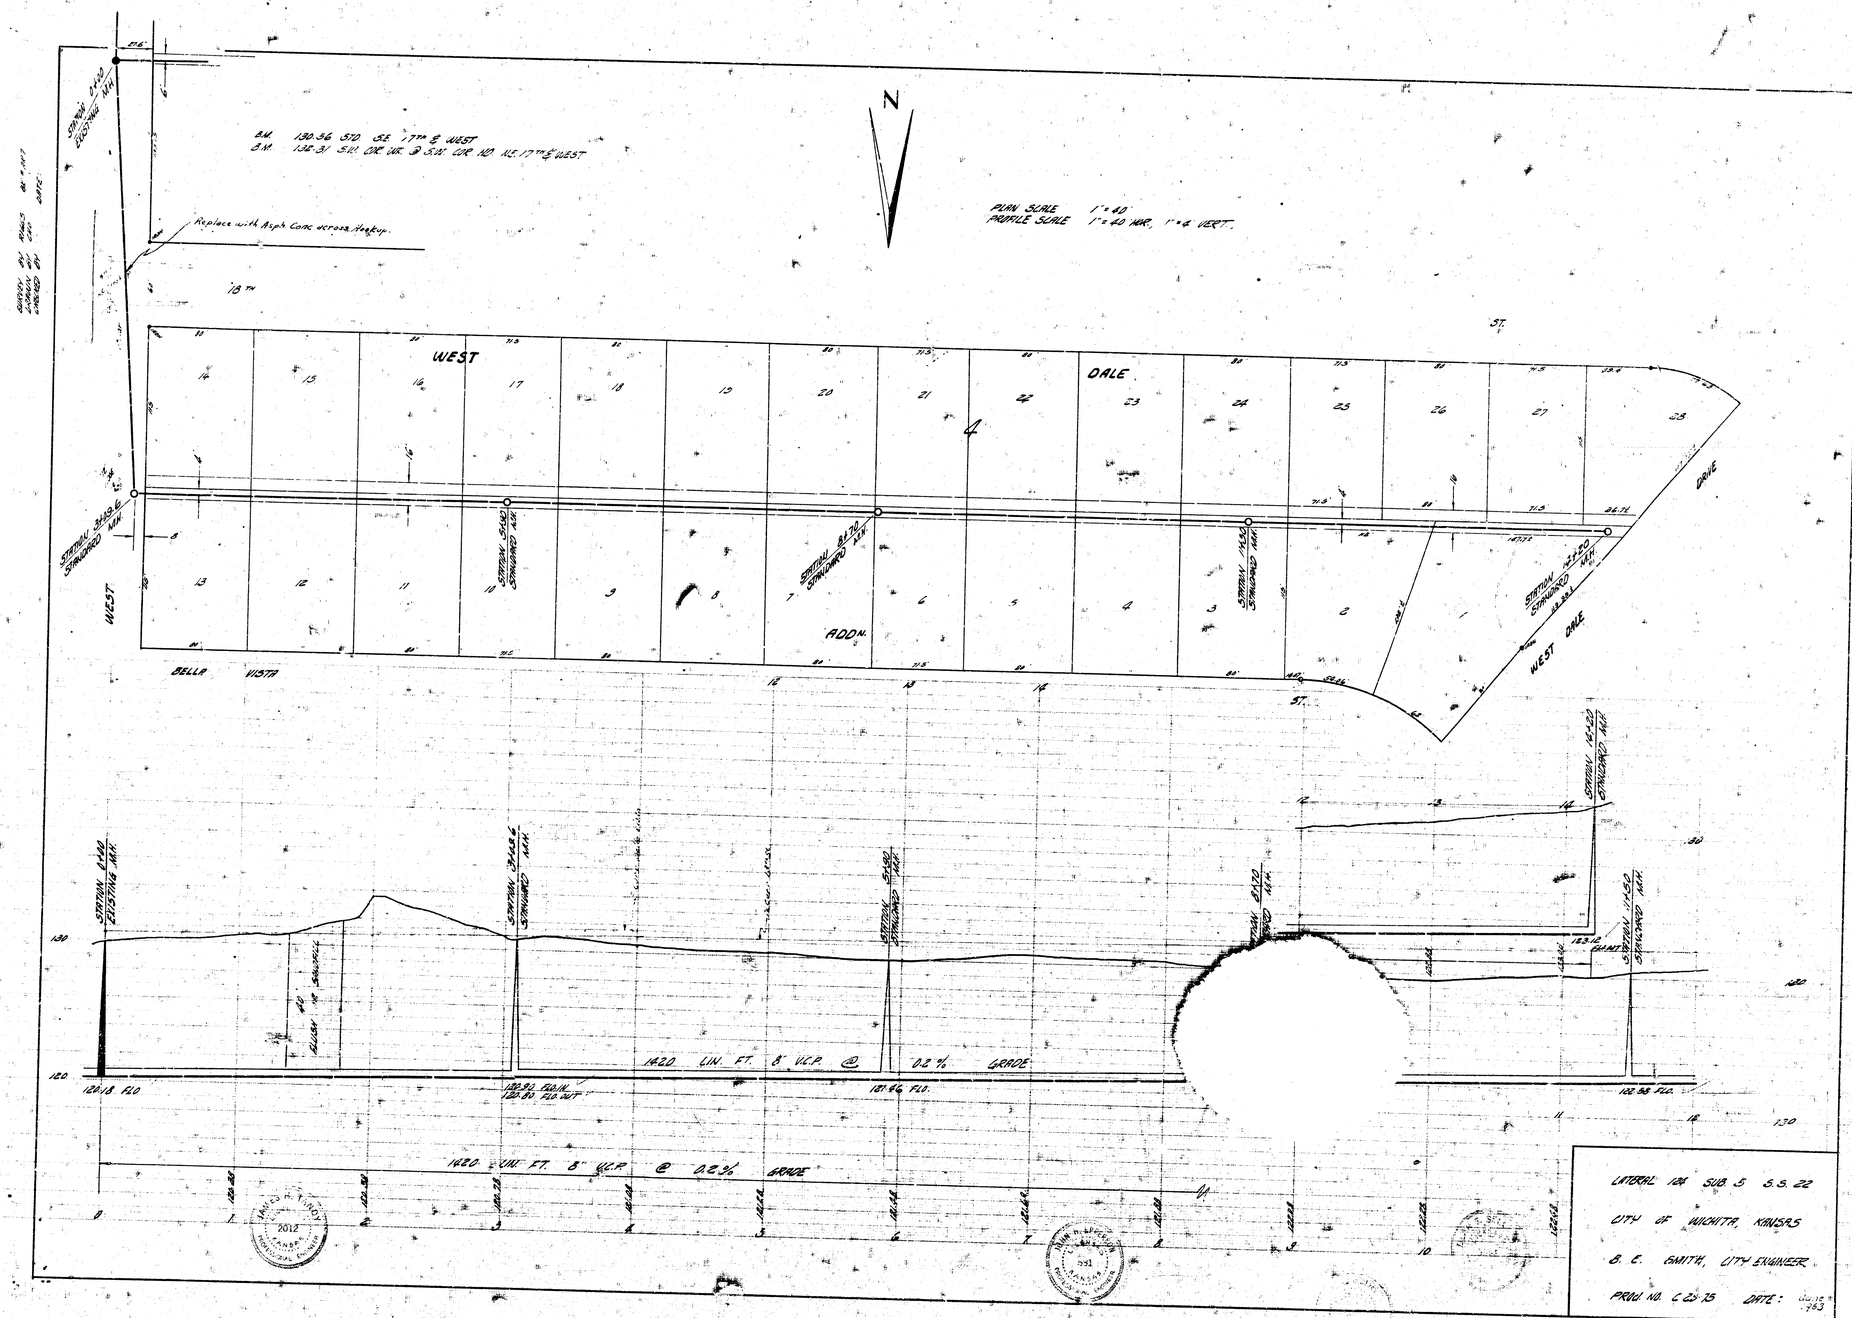
N
PLAN SCALE 1" = 40'
PROFILE SCALE 1" = 40' HOR. 1" = 4' VERT.
B.M. 130.56 STD. SE. 17TH & WEST
B.M. 132.31 SIDE COR. WE. & SIDE COR. NO. NE. 17TH & WEST
Replace with Asph. Conc. across Alley
WEST
DALE
DRIVE
ADDN.
BELLA VISTA
WEST DALE
STATION 5+00 STANDARD MH.
STATION 6+50 STANDARD MH.
STATION 8+70 STANDARD MH.
STATION 11+50 STANDARD MH.
STATION 14+20 STANDARD MH.
STATION 14+50 STANDARD MH.
STATION 14+80 EXISTING MH.
1420 LIN. FT. 8" V.C.P. @ 0.2% GRADE
120.18 FLO.
120.93 FLO. IN.
120.80 FLO. OUT
121.66 FLO.
122.98 FLO.
LATERAL 104 SUB. 5 S.S. 22
CITY OF WICHITA, KANSAS
B. C. SMITH, CITY ENGINEER
PROJ. NO. C 2-75 DATE: June 1963