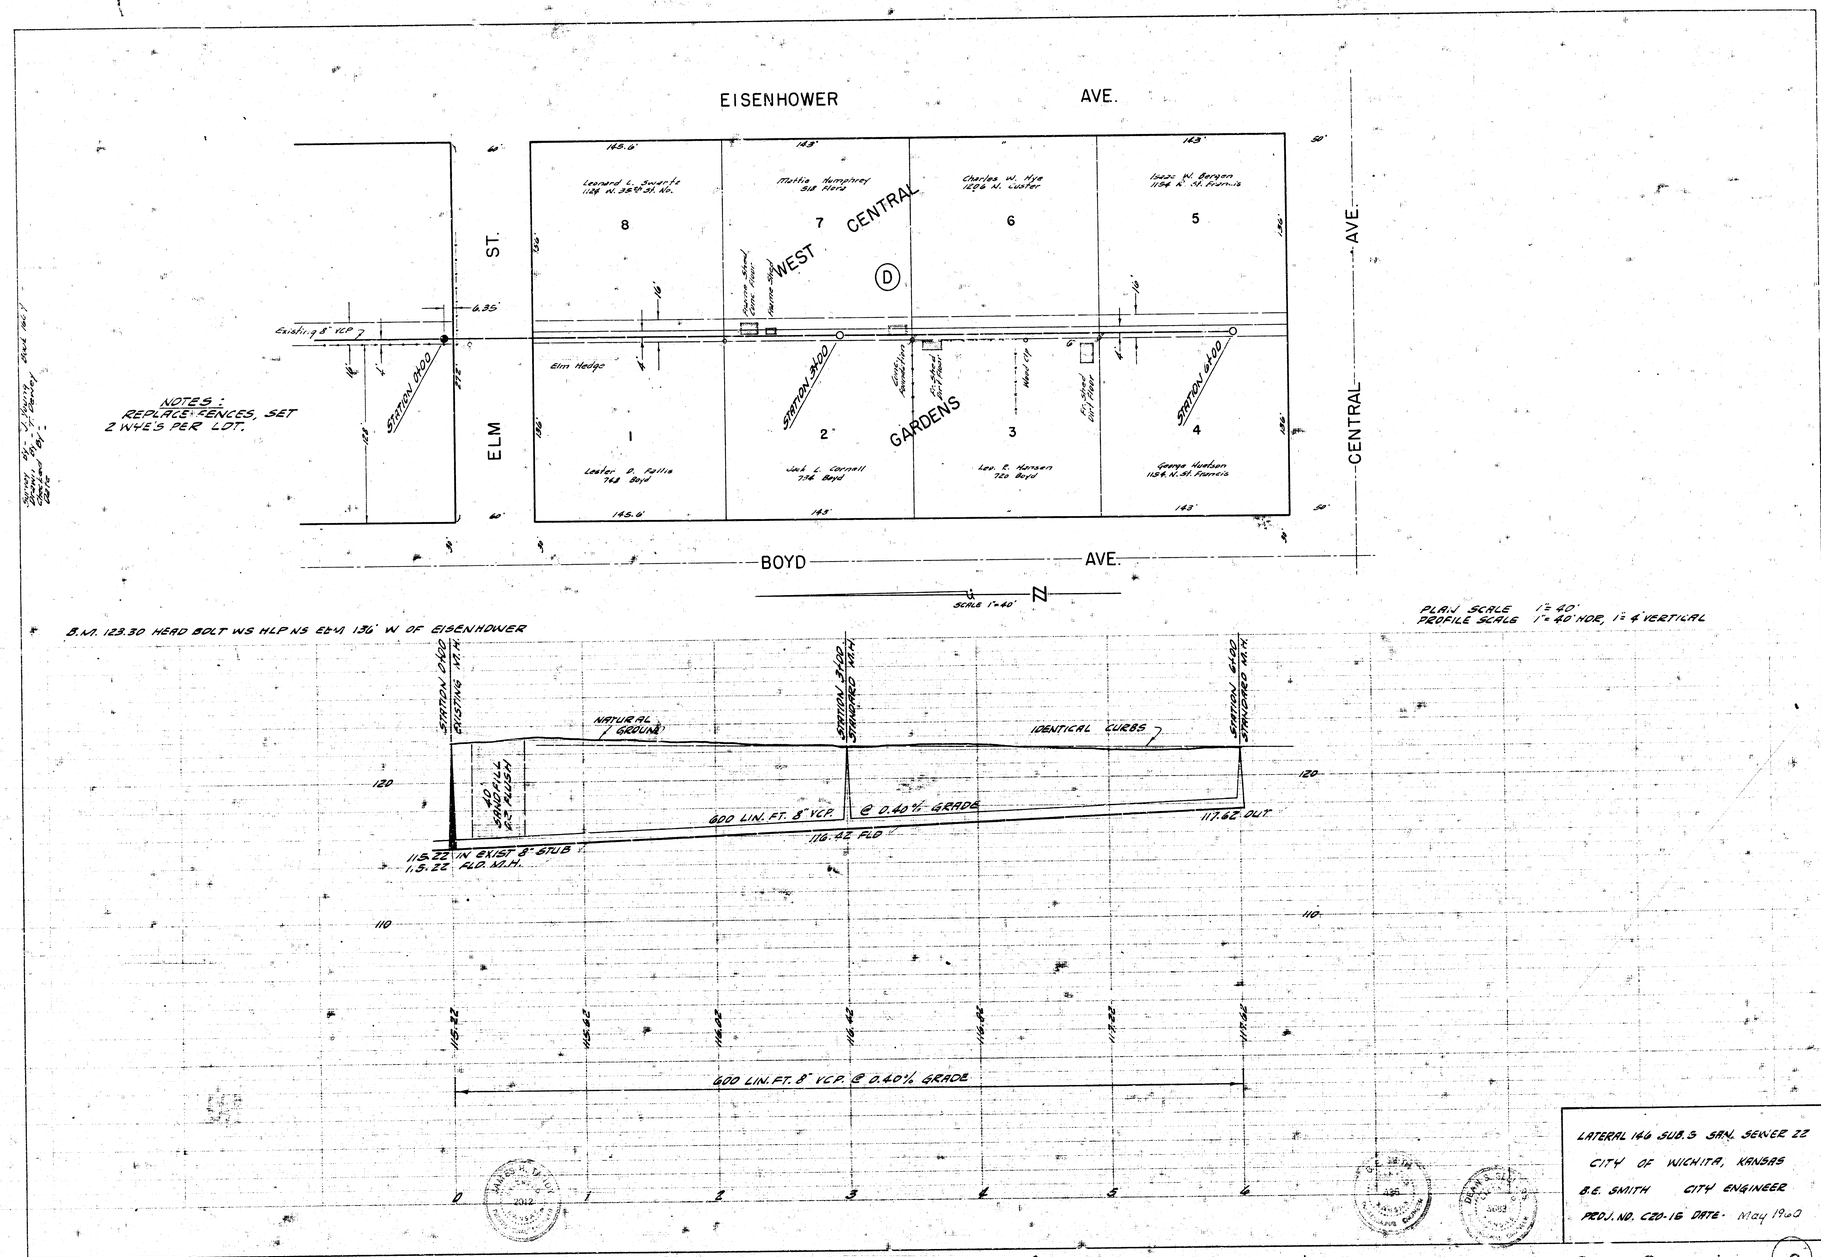
EISENHOWER AVE.
ELM ST.
CENTRAL AVE.
BOYD AVE.
WEST CENTRAL GARDENS
D
NOTES:
REPLACE FENCES, SET 2 W4ES PER LOT.
Existing 8" VCP
STATION 0+00
STATION 3+00
STATION 6+00
Elm Hedge
Leonard L. Swartz 1154 N. 38th St. No.
Mattie Humphrey Sub Mrs
Charles W. Hye 1224 N. Walker
Isaac W. Bergen 1154 N. St. Francis
Leslie P. Rollins 748 Boyd
Jack L. Carroll 734 Boyd
Lee E. Hansen 720 Boyd
George Hudson 1154 N. St. Francis
1
2
3
4
5
6
7
8
143.6'
143'
145.6'
B.M. 123.30 HEAD BOLT WS HLP NS EL-A 136' W OF EISENHOWER
SCALE 1"=40'
PLAN SCALE 1"=40'
PROFILE SCALE 1"=40' HOR, 1"=4' VERTICAL
EXISTING M.H.
STANDARD M.H.
NATURAL GROUND
IDENTICAL CURBS
40' SAND FILL & FLUSH
600 LIN. FT. 8" VCP.
@ 0.40% GRADE
116.42 FLD
117.62 OUT
115.22 IN EXIST 8" STUB
115.22 FLD. M.H.
120
110
115.22
115.62
116.02
116.42
116.82
117.22
117.62
0
1
2
3
4
5
6
LATERAL 146 SUB. 3 SAN. SEWER 22
CITY OF WICHITA, KANSAS
B.E. SMITH CITY ENGINEER
PROJ. NO. C20-16 DATE: May 1960