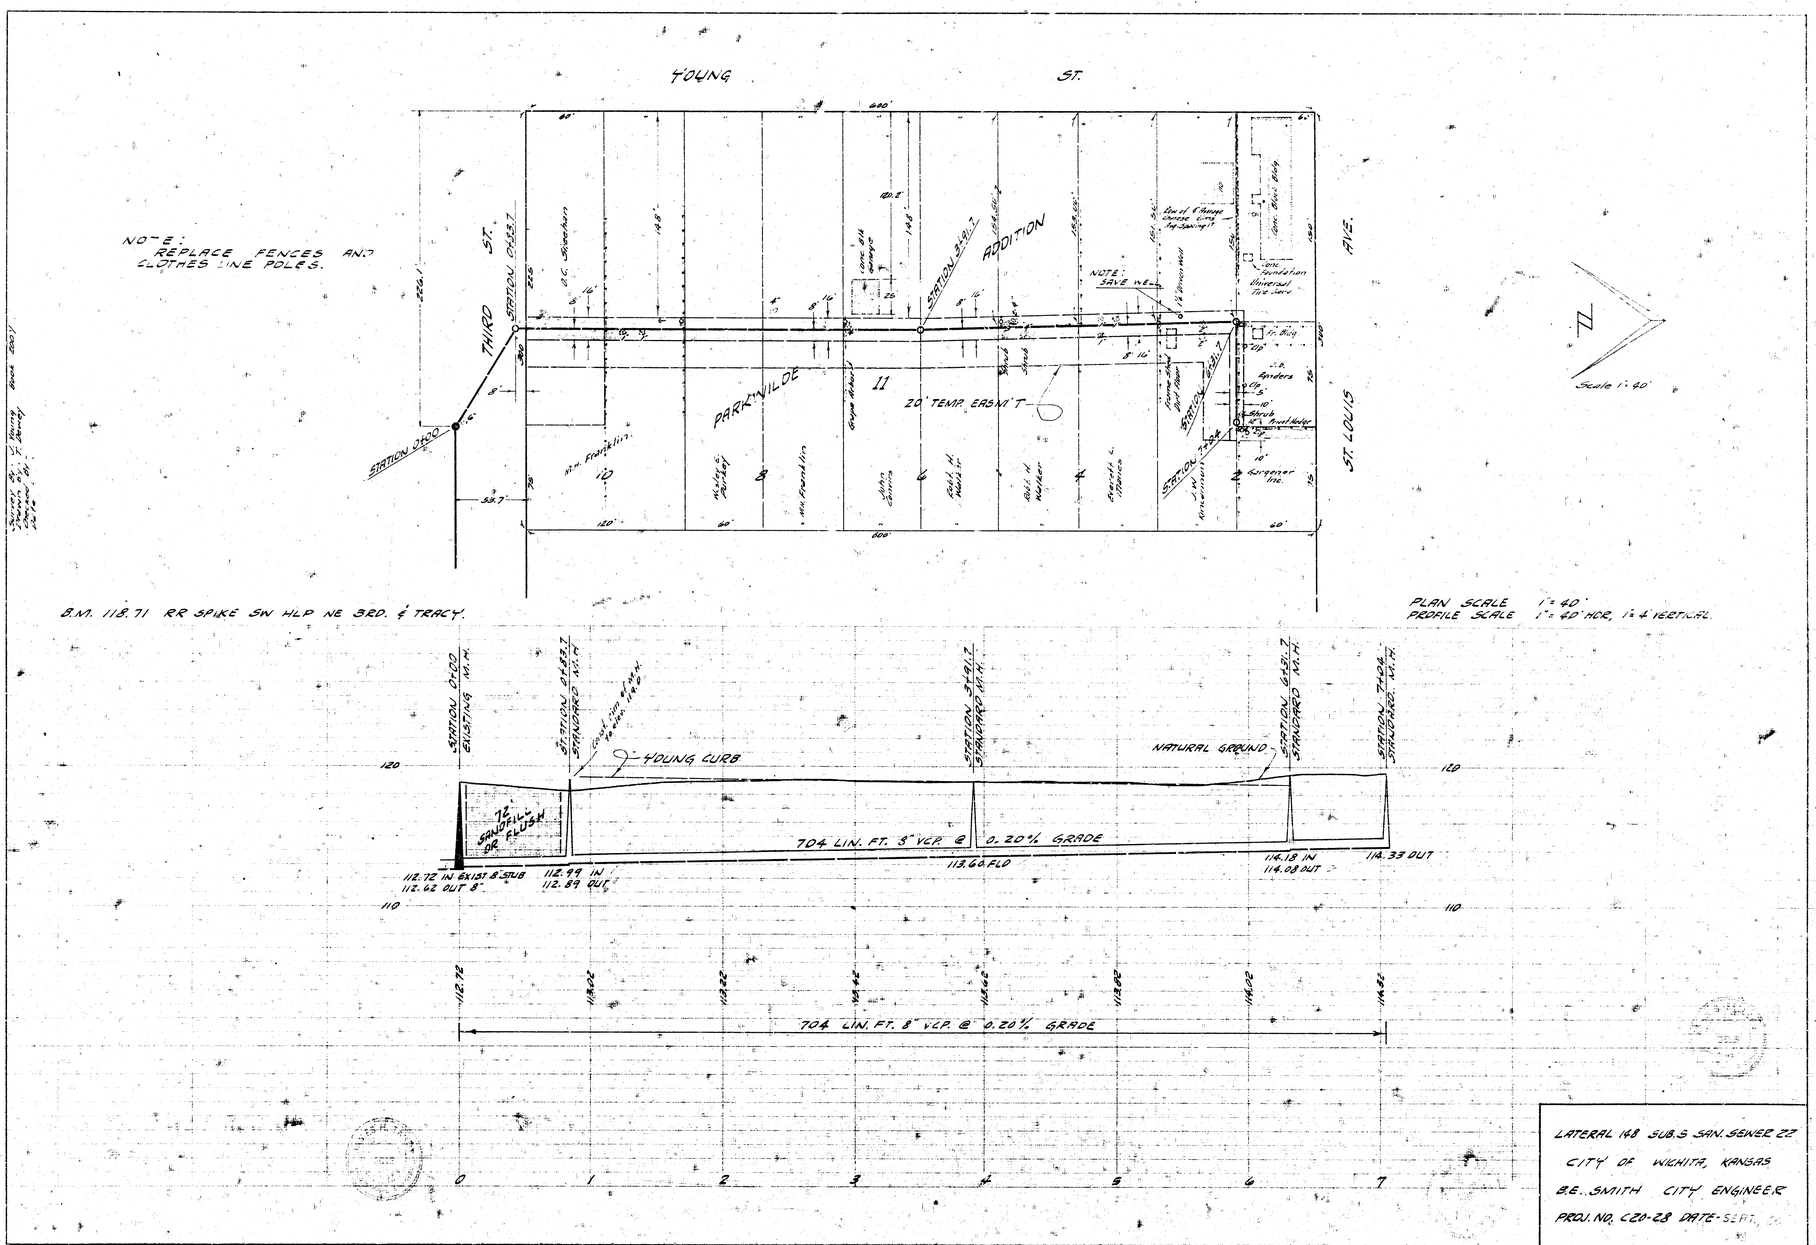
YOUNG ST.
THIRD ST.
STATION 0+00
STATION 2+00
STATION 3+40.7
STATION 4+27.7
STATION 7+04.7
PARKWILDE ADDITION
20' TEMP. EASM'T
ST. LOUIS AVE.
NOTE: REPLACE FENCES AND CLOTHES LINE POLES.
NOTE: SAVE WE
Scale 1:40'
B.M. 1118.71 RR SPIKE SW HLP NE 3RD. & TRACY.
PLAN SCALE 1"=40'
PROFILE SCALE 1"=40' HOR. 1"=4' VERTICAL
STATION 0+00 EXISTING M.H.
STATION 2+27.7 STANDARD M.H.
GRADE 1.20% 14.0
STATION 3+40.7 NOTE CHANGE M.H.
STATION 4+27.7 STANDARD M.H.
STATION 7+04.7 STANDARD M.H.
YOUNG CURB
NATURAL GROUND
12" SAND FILL OR FLUSH
704 LIN. FT. 8" VCP @ 0.20% GRADE
112.72 IN EXIST. 8" STUB
112.62 OUT 8"
112.99 IN
112.89 OUT
113.60 FLO
114.18 IN
114.08 OUT
114.33 OUT
704 LIN. FT. 8" VCP @ 0.20% GRADE
LATERAL 168 SUB 3 SAN. SEWER 22
CITY OF WICHITA, KANSAS
B.E. SMITH CITY ENGINEER
PROJ. NO. C20-28 DATE: SEPT.