


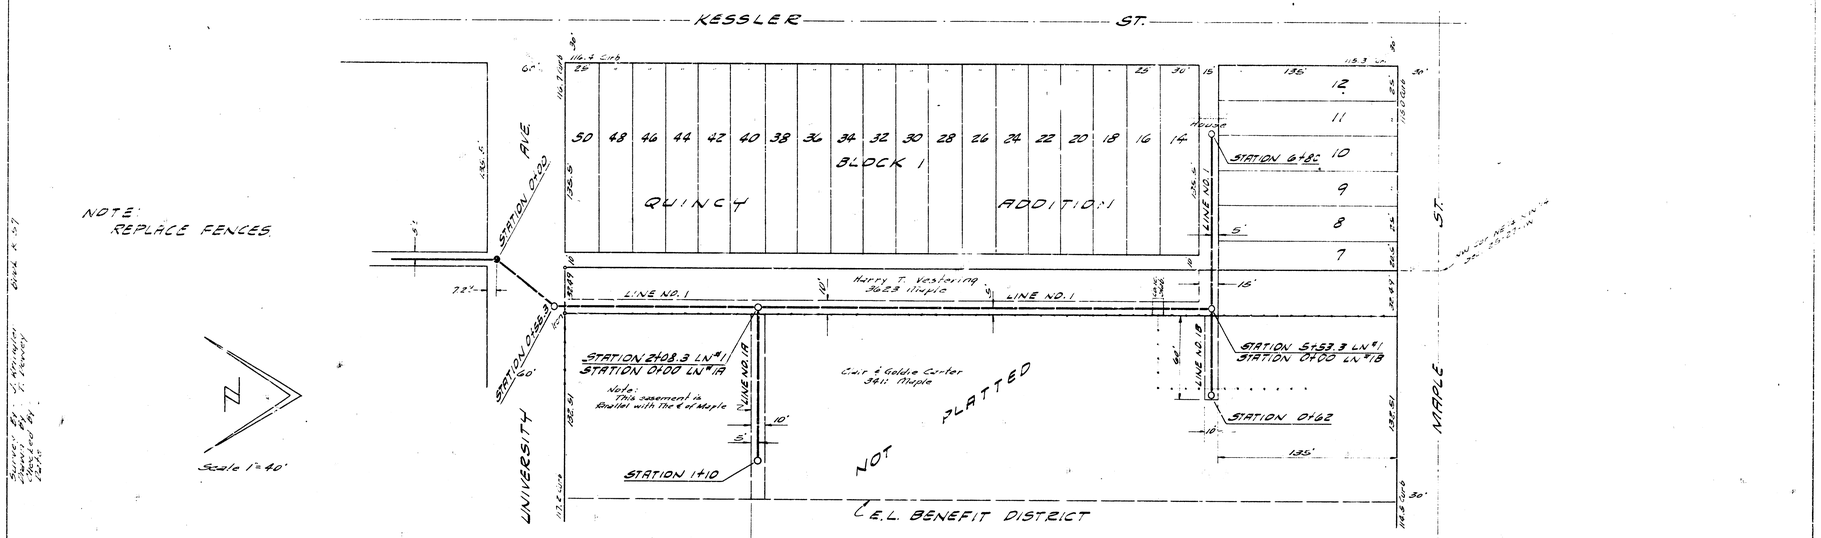


B.M. 120.54 S. RIM. MH @ STATION 0+00

PLAN SCALE 1"=40'
PROFILE SCALE 1"=40 HOR. 1"=4 VERT.

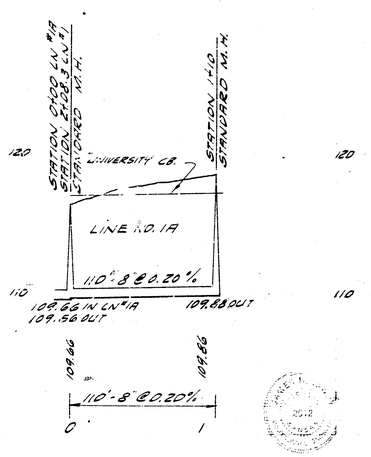

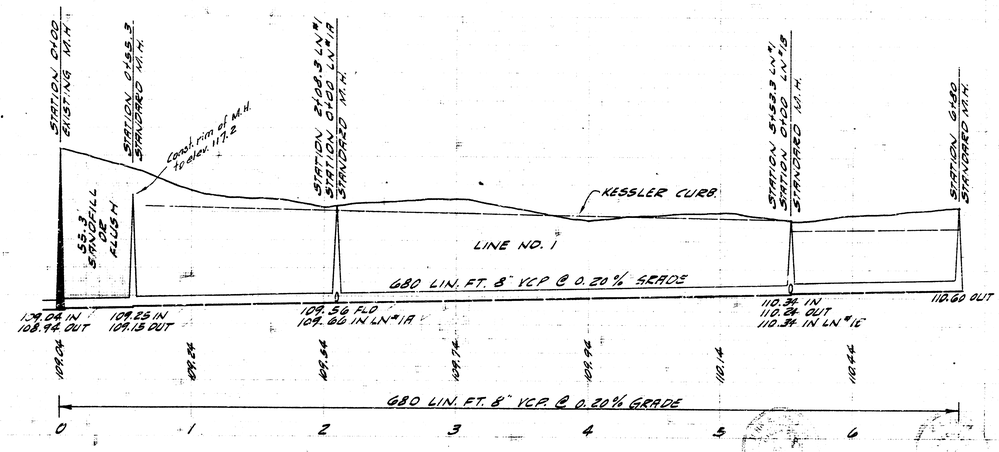

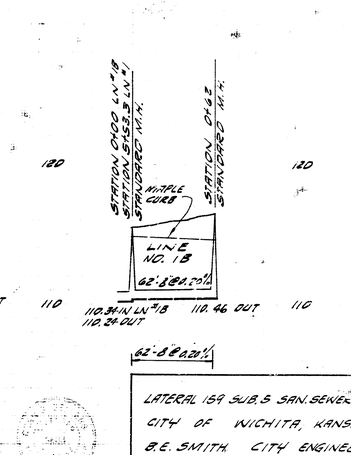

LATERAL 169 SUB. 3 SAN. SEWER 22
CITY OF WICHITA, KANSAS
B.E. SMITH, CITY ENGINEER
PROJ. NO. C21-3 DATE- N.Y., 1961