

B. M. 127.16 Double Spike S.E. Smith & Robinson.

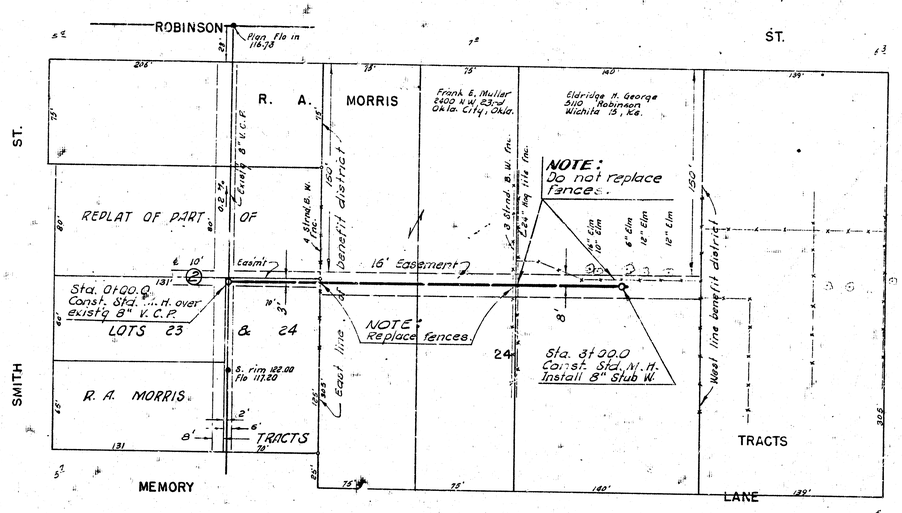

Plan Scale 1" = 40'
Profile Scale 1" = 40' Horz.
1" = 4' Vert.

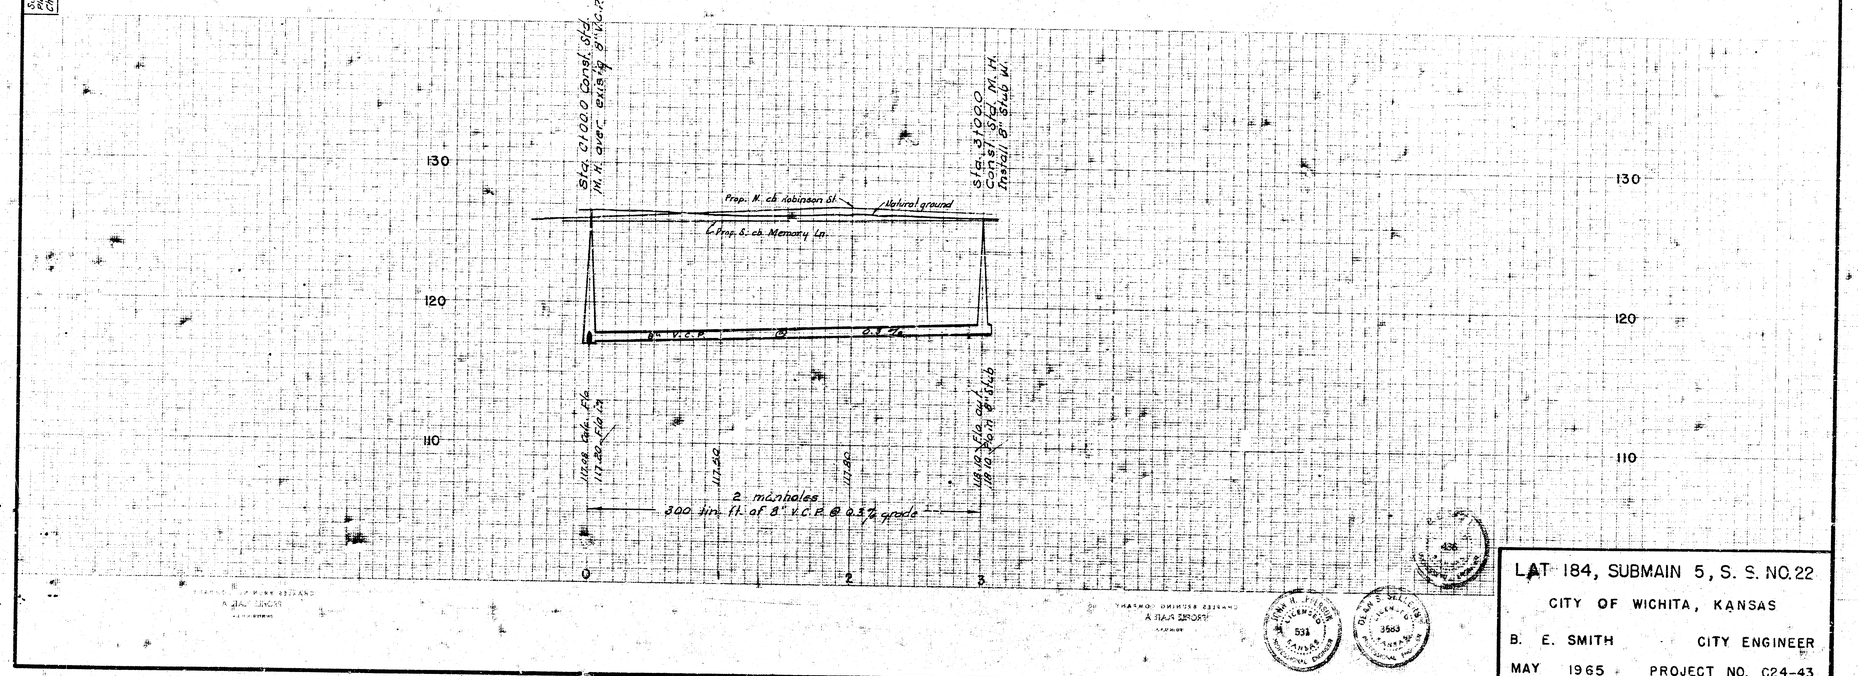

Survey by G.V.
Plan by J.W.
Checked by

LAT 184, SUBMAIN 5, S. S. NO. 22

CITY OF WICHITA, KANSAS

B. E. SMITH CITY ENGINEER

MAY 1965 PROJECT NO. C24-43

9 11 5 (5)