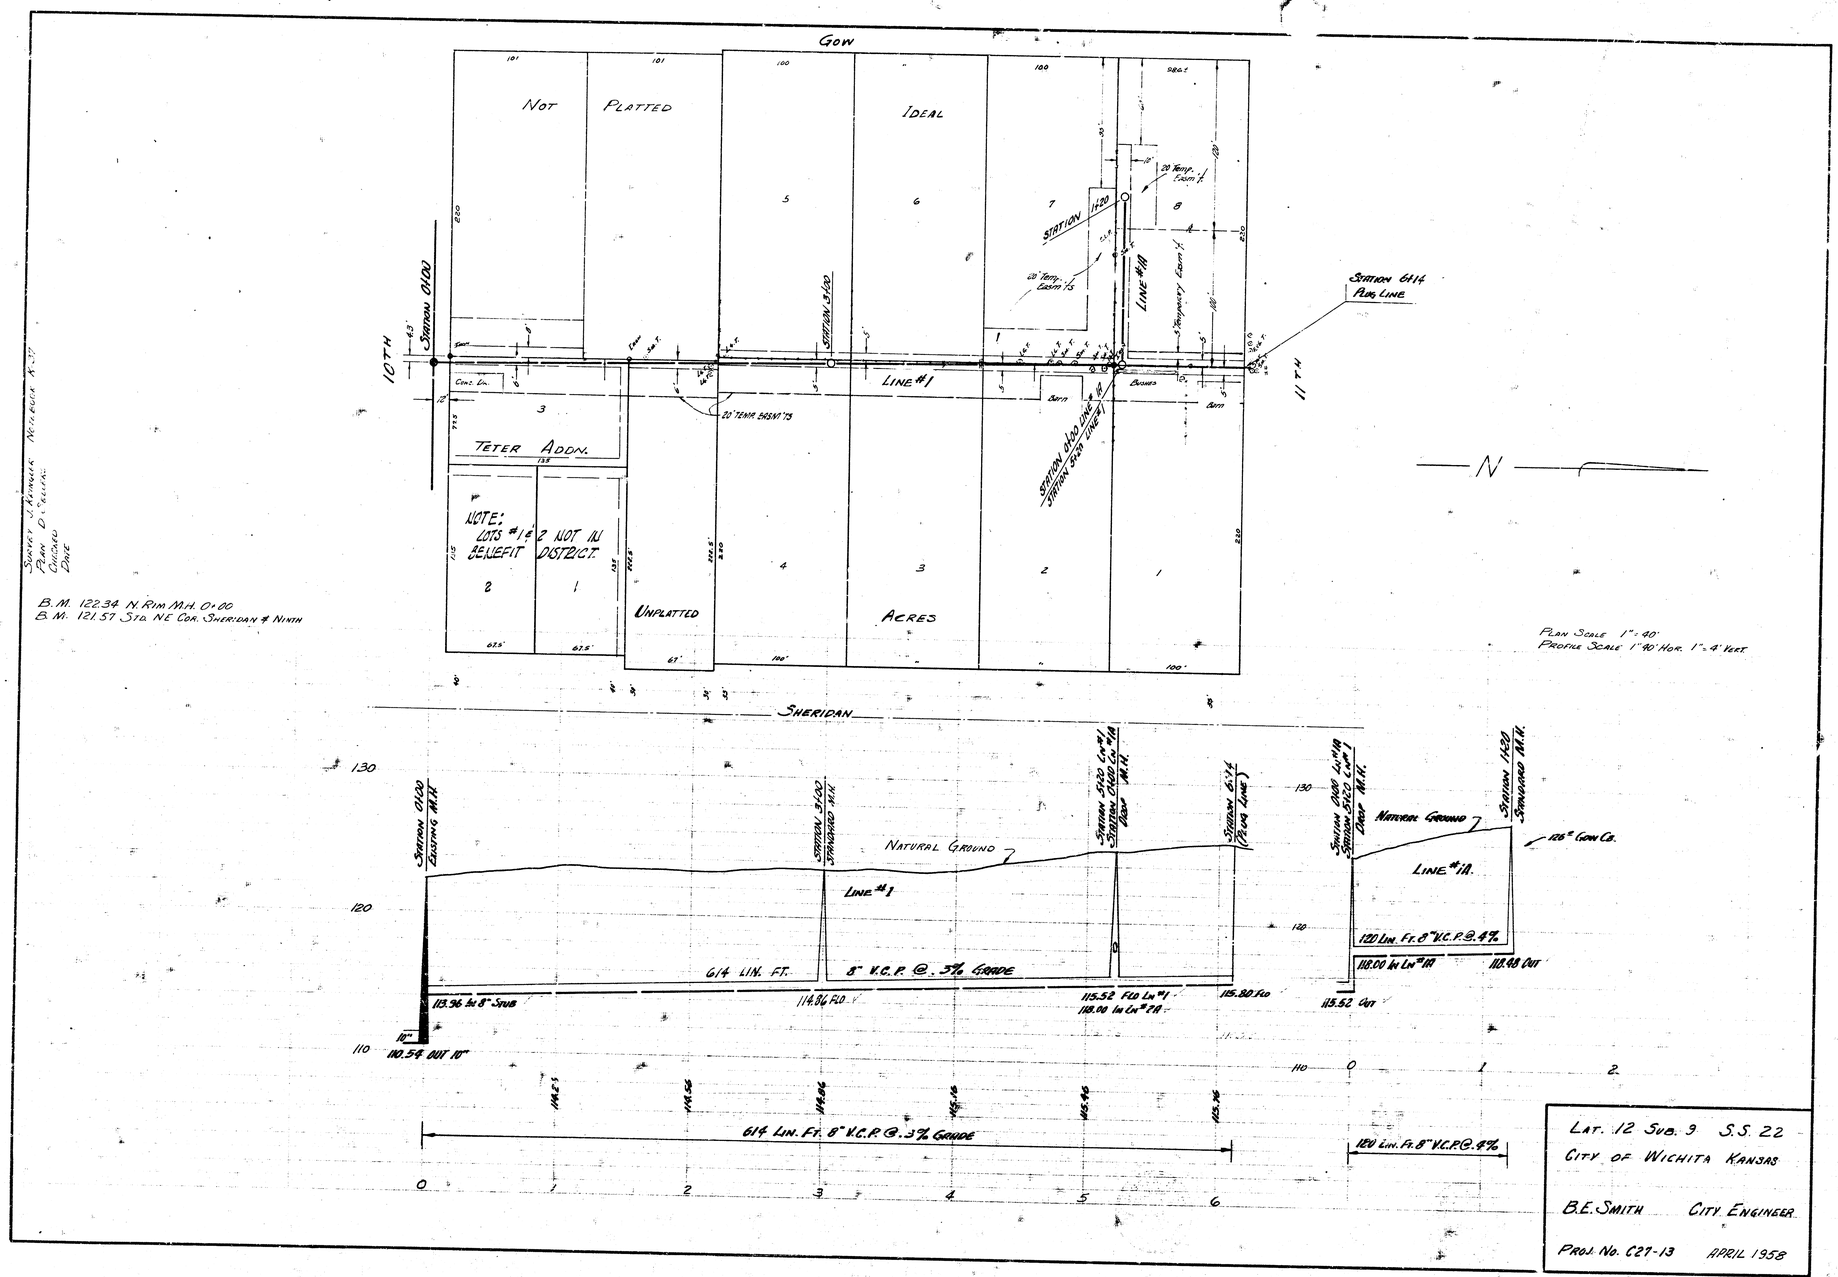

LAT. 12 SUB. 9 S.S. 22
CITY OF WICHITA KANSAS

B.E. SMITH CITY ENGINEER

PROJ. NO. C27-13 APRIL 1958