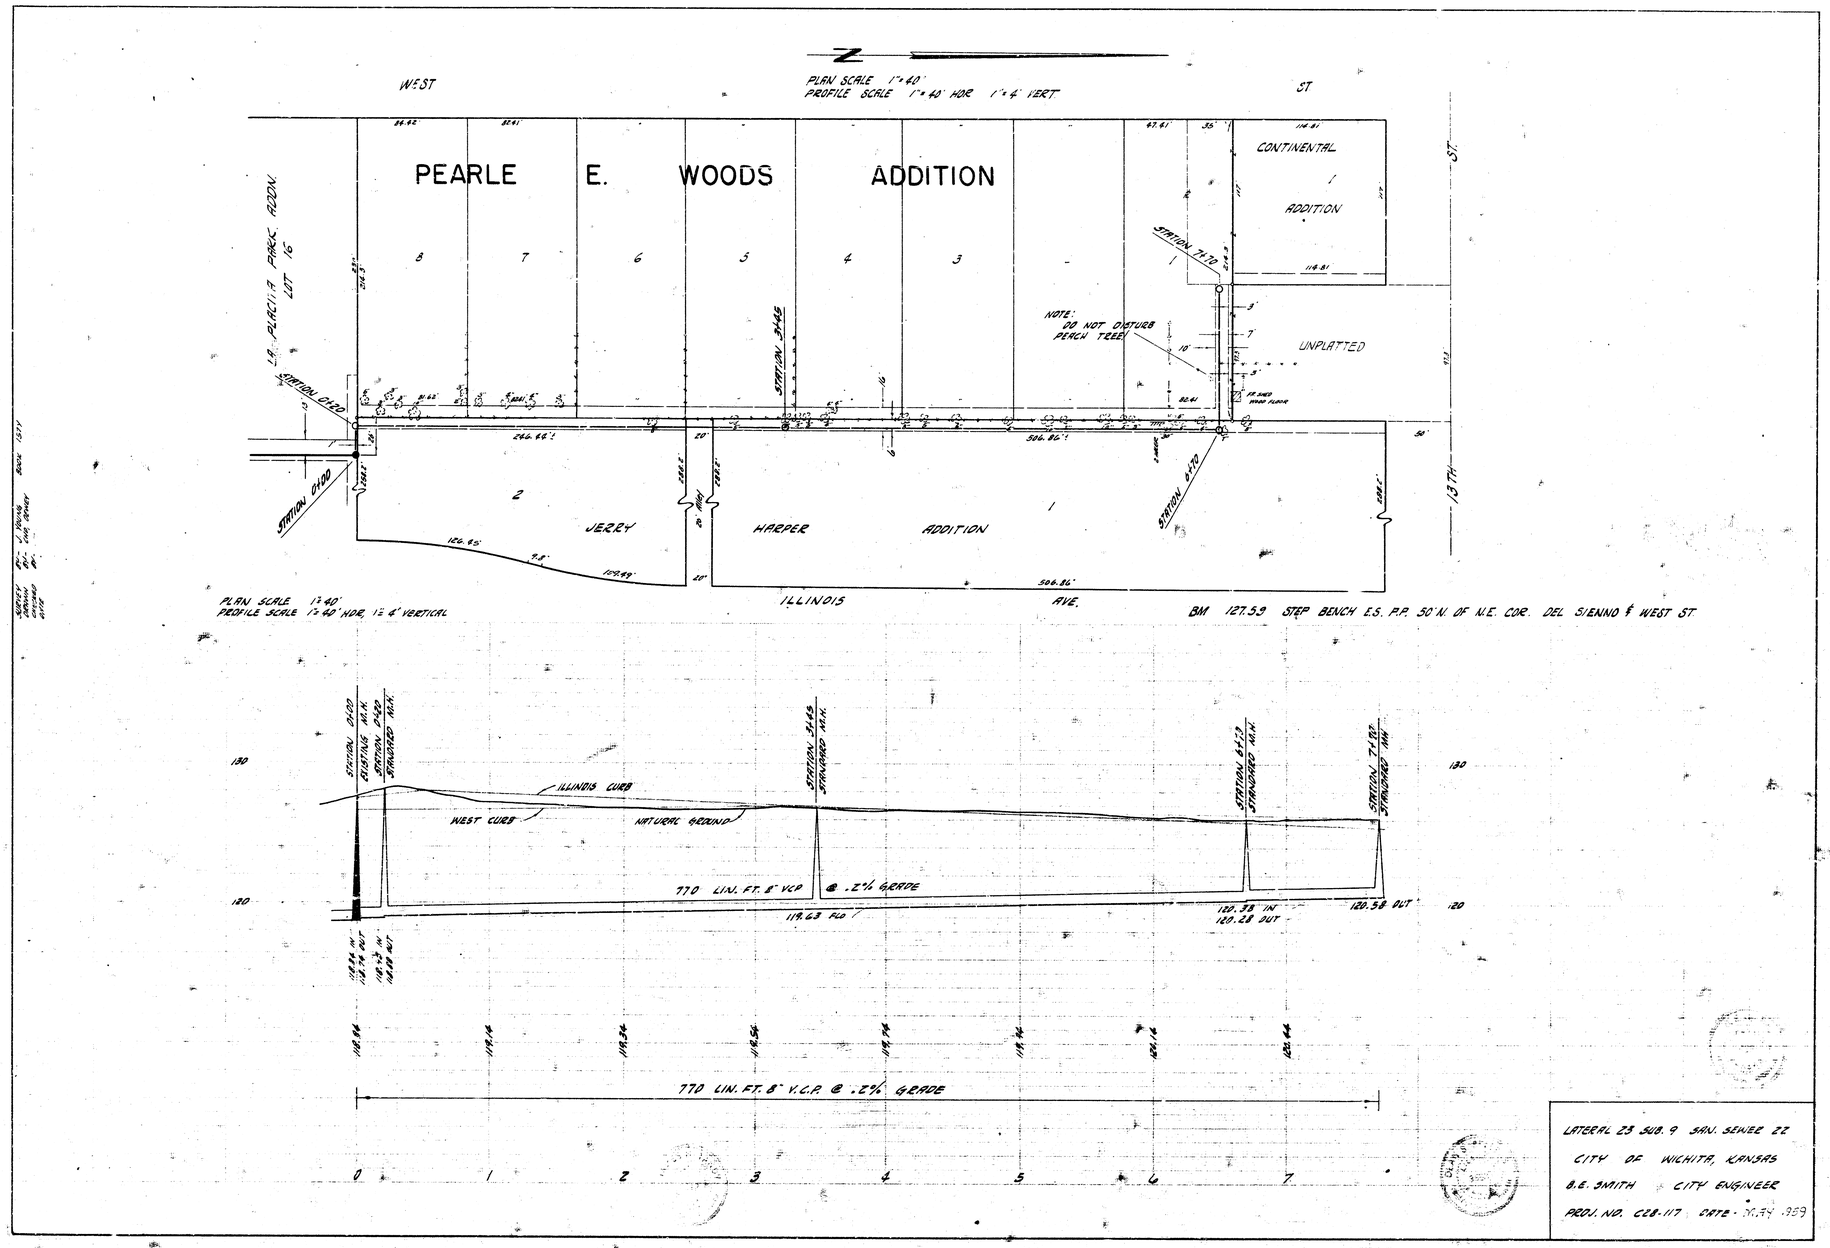
WEST
PLAN SCALE 1"=40'
PROFILE SCALE 1"=40' HOR 1"=4' VERT
ST
PEARLE E. WOODS ADDITION
CONTINENTAL ADDITION
UNPLATTED
LA. PLACITA PARK. ADDN. LOT 16
STATION 0+00
STATION 3+45
STATION 6+70
STATION 7+70
NOTE: DO NOT DISTURB PEACH TREE!
JERRY HARPER ADDITION
ILLINOIS AVE.
13 TH
PLAN SCALE 1"=40'
PROFILE SCALE 1"=40' HOR. 1"=4' VERTICAL
BM 127.59 STEP BENCH E.S. P.P. 50' N. OF N.E. COR. DEL SIENNO & WEST ST.
ILLINOIS CURB
WEST CURB
NATURAL GROUND
770 LIN. FT. 8" VCP @ .2% GRADE
119.63 PVC
120.38 IN
120.28 OUT
120.58 OUT
770 LIN. FT. 8" V.C.P. @ .2% GRADE
LATERAL 23 SUB. 9 SAN. SEWER 22
CITY OF WICHITA, KANSAS
B.E. SMITH CITY ENGINEER
PROJ. NO. C28-117 DATE - 10-24-1959