
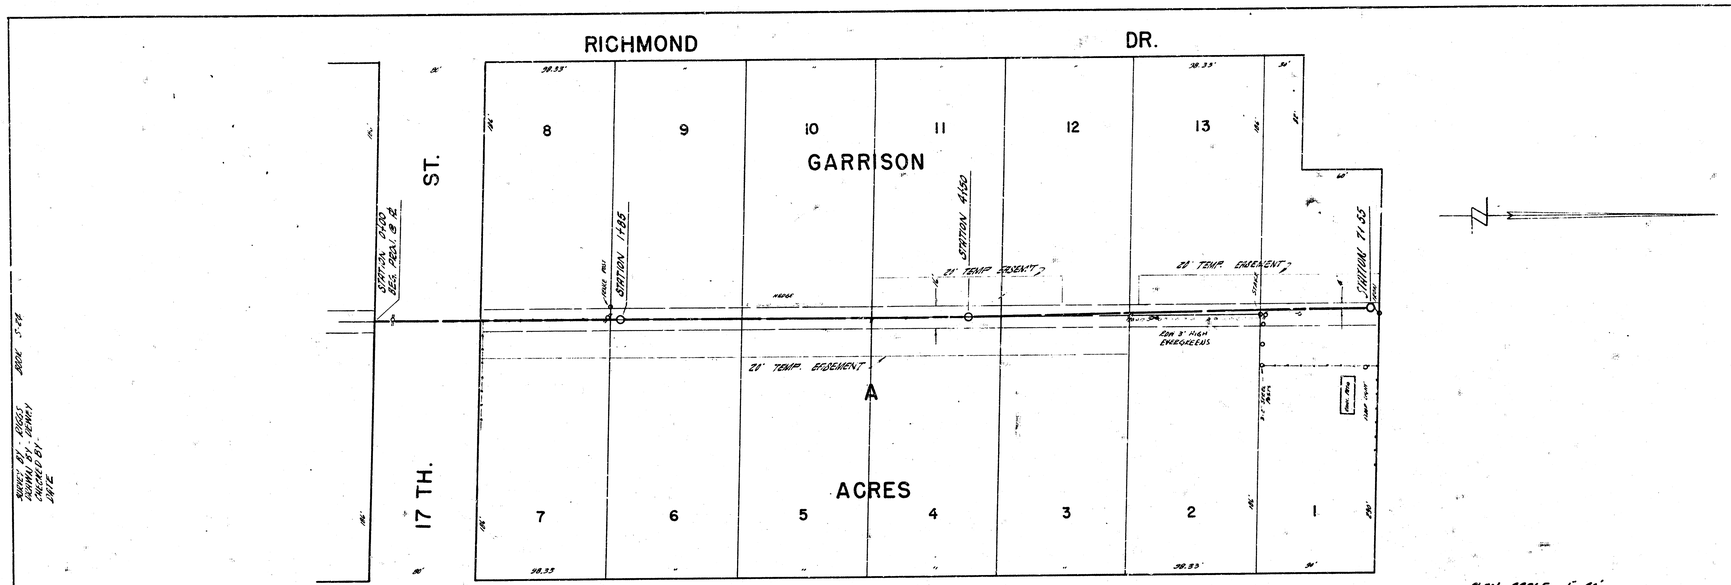


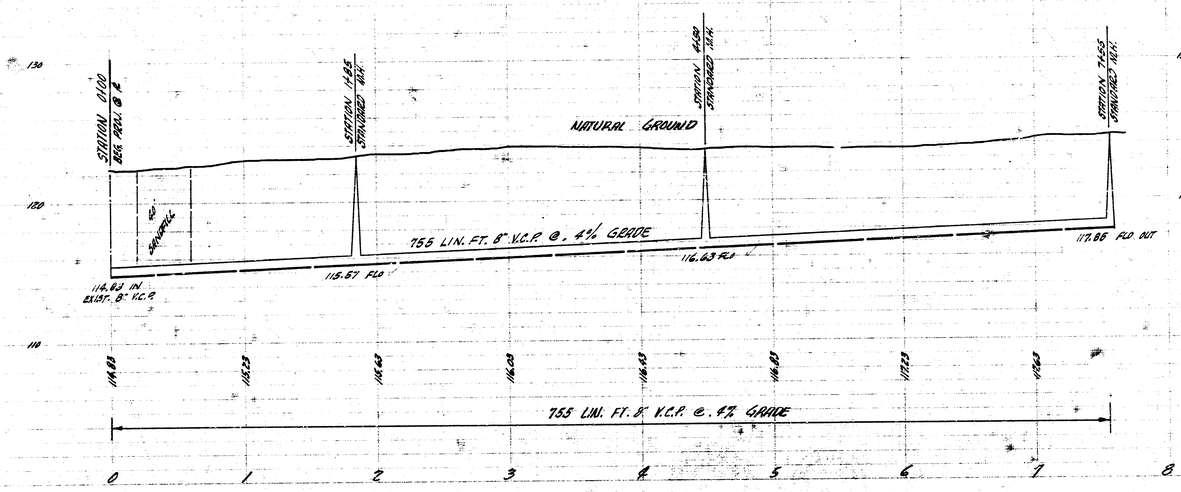

LAT. 14 - SUB. 10. SAN. SEWER 22
CITY OF WICHITA, KANSAS
B.E. SMITH CITY ENGINEER
PROJ. NO. C26-102 DATE - APRIL 1958