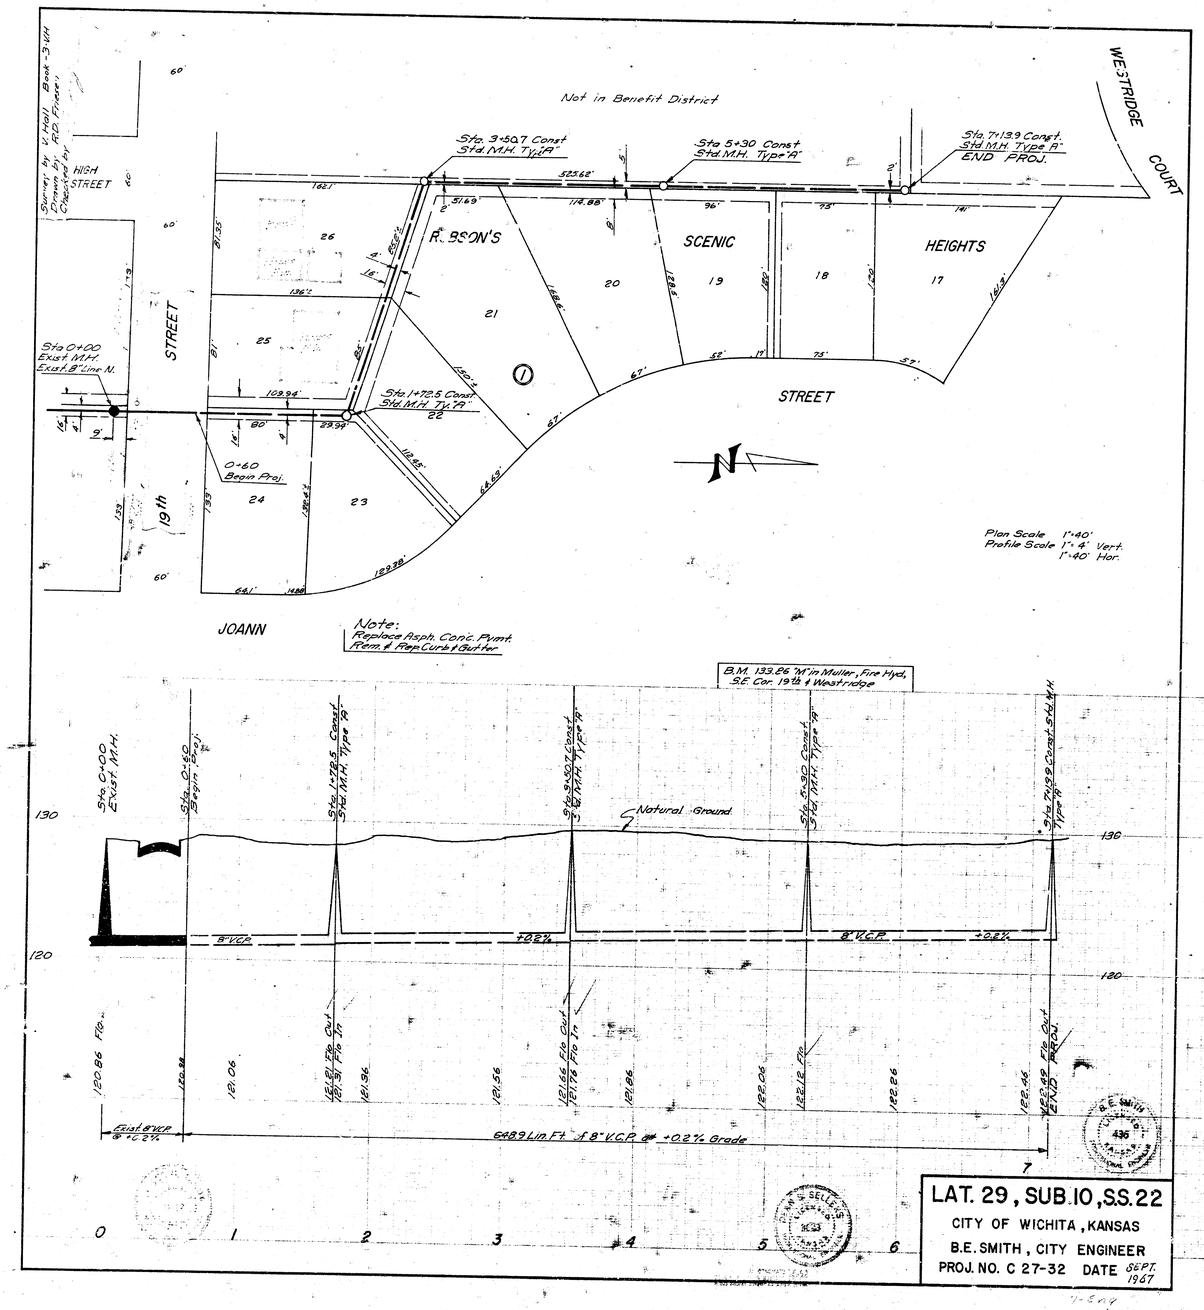
Survey by V. Hall Book-3 WH
Drawn by R.D. Finch
Checked by
Not in Benefit District
WESTRIDGE COURT
Sta. 3+50.7 Const. Std. M.H. Type "A"
Sta. 5+30 Const. Std. M.H. Type "A"
Sta. 7+13.9 Const. Std. M.H. Type "A" END PROJ.
HIGH STREET
R. BSON'S
SCENIC
HEIGHTS
STREET
Sta. 0+00 Exist. M.H. Exist. 8" Line N.
Sta. 1+72.5 Const. Std. M.H. Ty. "A"
0+60 Begin Proj.
19th
JOANN
Note: Replace Asph. Conc. Pvmt. Rem. & Rep. Curb & Gutter.
Plan Scale 1"=40'
Profile Scale 1"=4' Vert. 1"=40' Hor.
B.M. 133.86 "M" in Muller, Fire Hyd. S.E. Cor. 19th & Westridge
Sta. 0+00 Exist. M.H.
Sta. 0+60 Begin Proj.
Sta. 1+72.5 Const. Std. M.H. Type "A"
Sta. 3+50.7 Const. Std. M.H. Type "A"
Sta. 5+30 Const. Std. M.H. Type "A"
Sta. 7+13.9 Const. Std. M.H. Type "A"
Natural Ground
8" V.C.P.
+0.2%
Exist. 8" V.C.P. @ +0.2%
6889 Lin. Ft. of 8" V.C.P. @ +0.2% Grade
LAT. 29, SUB. 10, S.S. 22
CITY OF WICHITA, KANSAS
B.E. SMITH, CITY ENGINEER
PROJ. NO. C 27-32 DATE SEPT. 1967

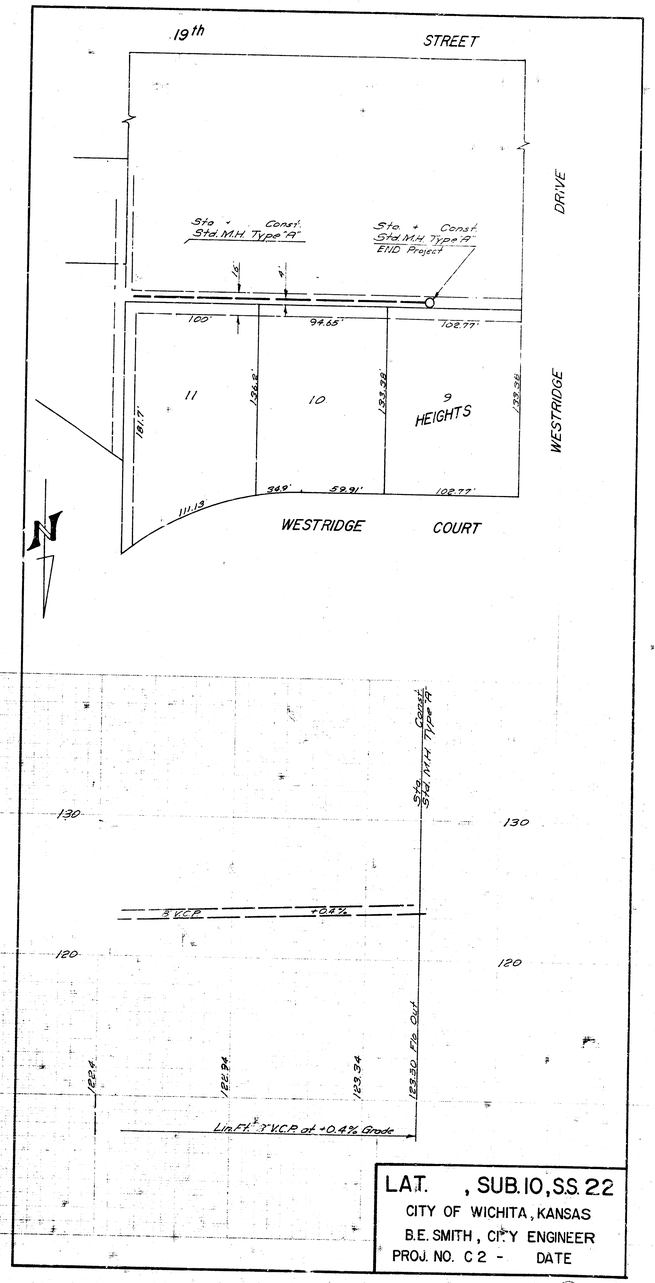
19th STREET
DRIVE
WESTRIDGE
Sta. + Const. Std. M.H. Type "A"
Sta. + Const. Std. M.H. Type "A" END Project
HEIGHTS
WESTRIDGE COURT
8" V.C.P.
+0.4%
Lin. Ft. 8" V.C.P. at +0.4% Grade
LAT. , SUB. 10, S.S. 22
CITY OF WICHITA, KANSAS
B.E. SMITH, CITY ENGINEER
PROJ. NO. C 2 - DATE