WEST STREET

PLAN SCALE 1" = 50'

STATION 21+00

STATION 21+50

STATION 22+00

STATION 22+50

K-42

A.T. & S.F. R.R.

STATION 23+00

STATION 23+50

NOTE: REPLACE DRIVE

EXISTING 8" VCP

STATION 24+00

PROPOSED K-42 HIGHWAY

PROPOSED K-42 HIGHWAY BRIDGE

NOTE: REPLACE DRIVES

STATION 24+50

STATION 25+00

STATION 25+50

STATION 26+00

STATION 26+50

W.L. BENEFIT DISTRICT

4

ALCORN

3

INDUSTRIAL

4

2

ADDITION

1

M.O.P. R.R.


HIGHWAY

LAT. 5 SUB. 14 SAN. SEWER 22
CITY OF WICHITA, KANSAS
B.E. SMITH CITY ENGINEER
PROJ. NO C28-70 DATE.

1/2

JUNE '69

B.M. 108.21 RR. SPIKE NW SIDE HLP ES 4-42 & 80' SO. OF & NW ST. REET.

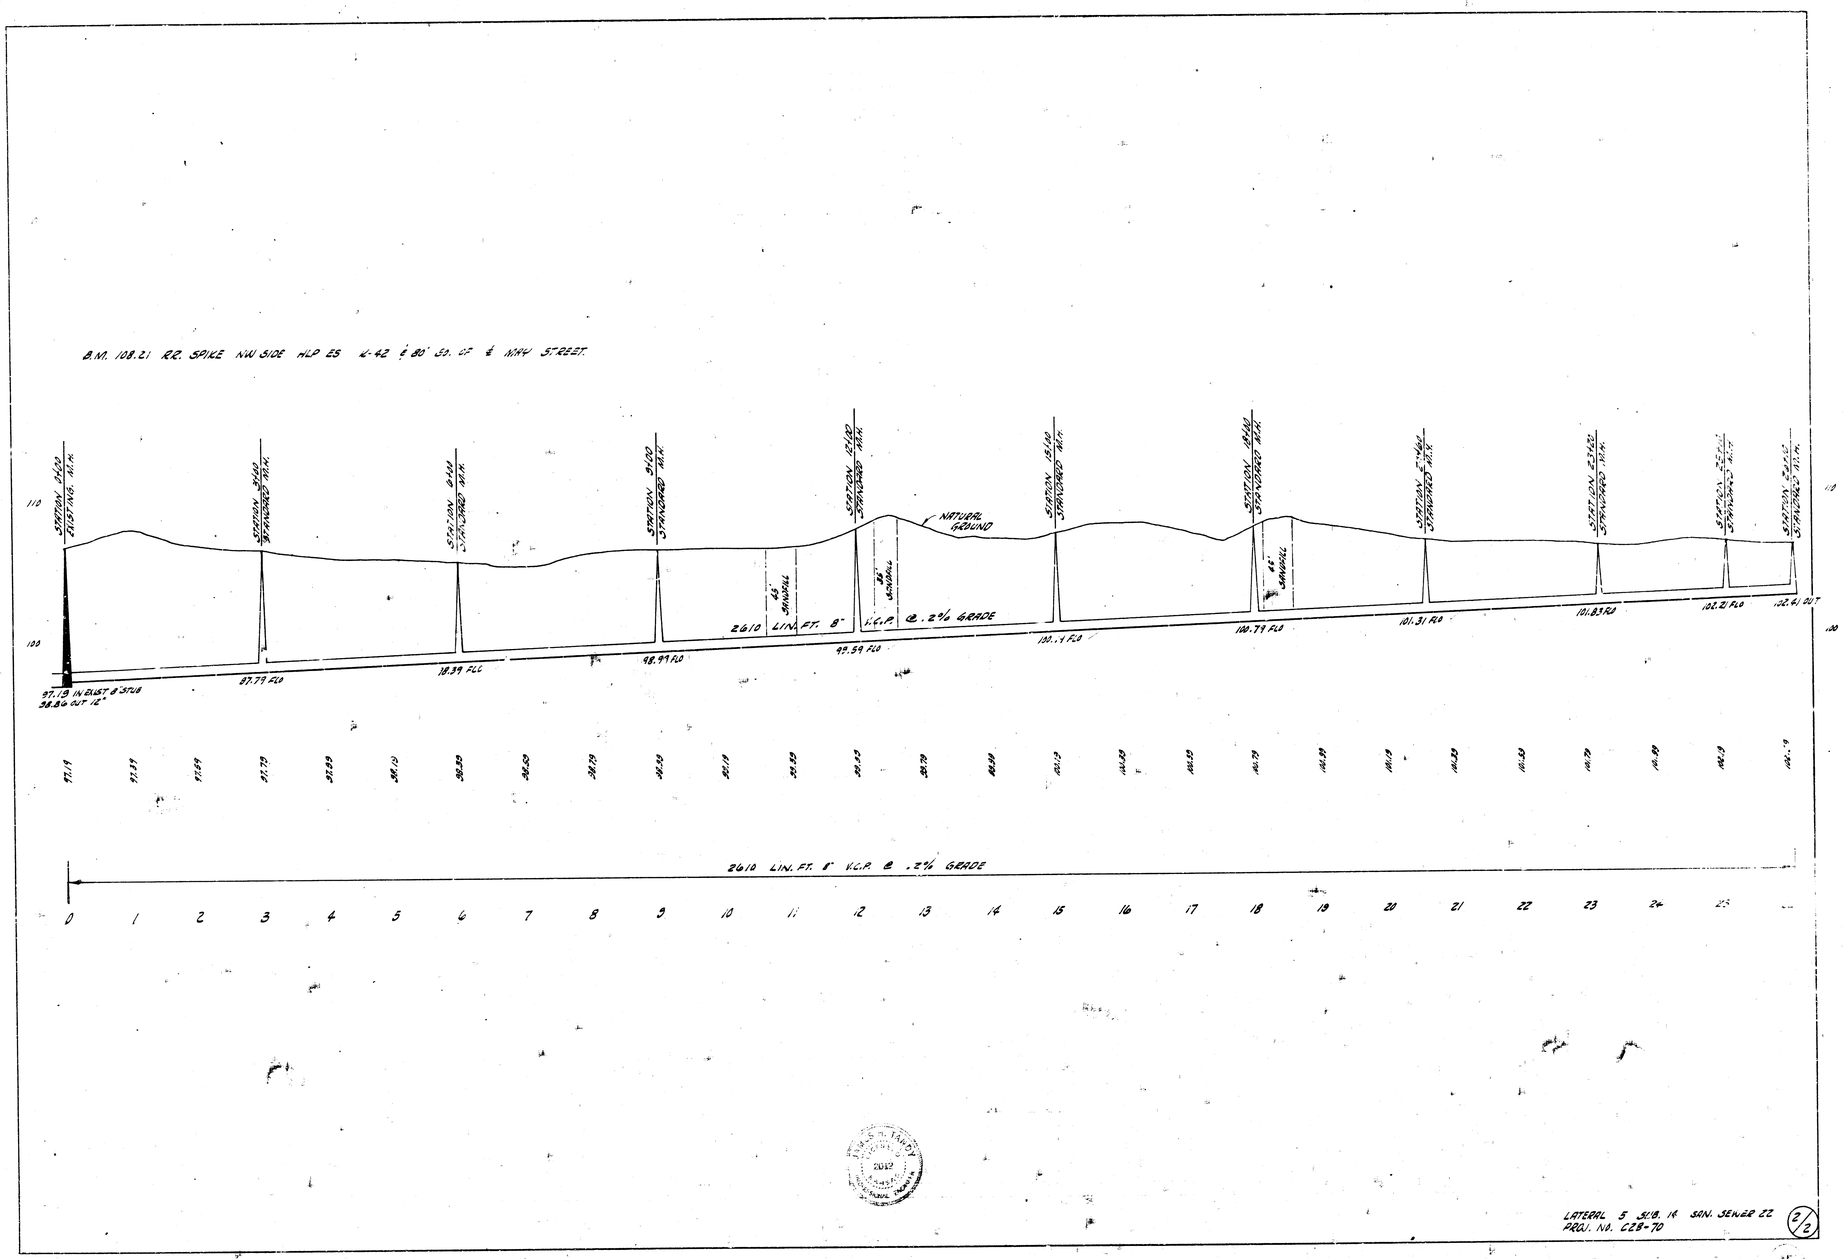

LATERAL 5 SUB. 14 SAN. SEWER 22
PROJ. NO. C28-70

(2/2)