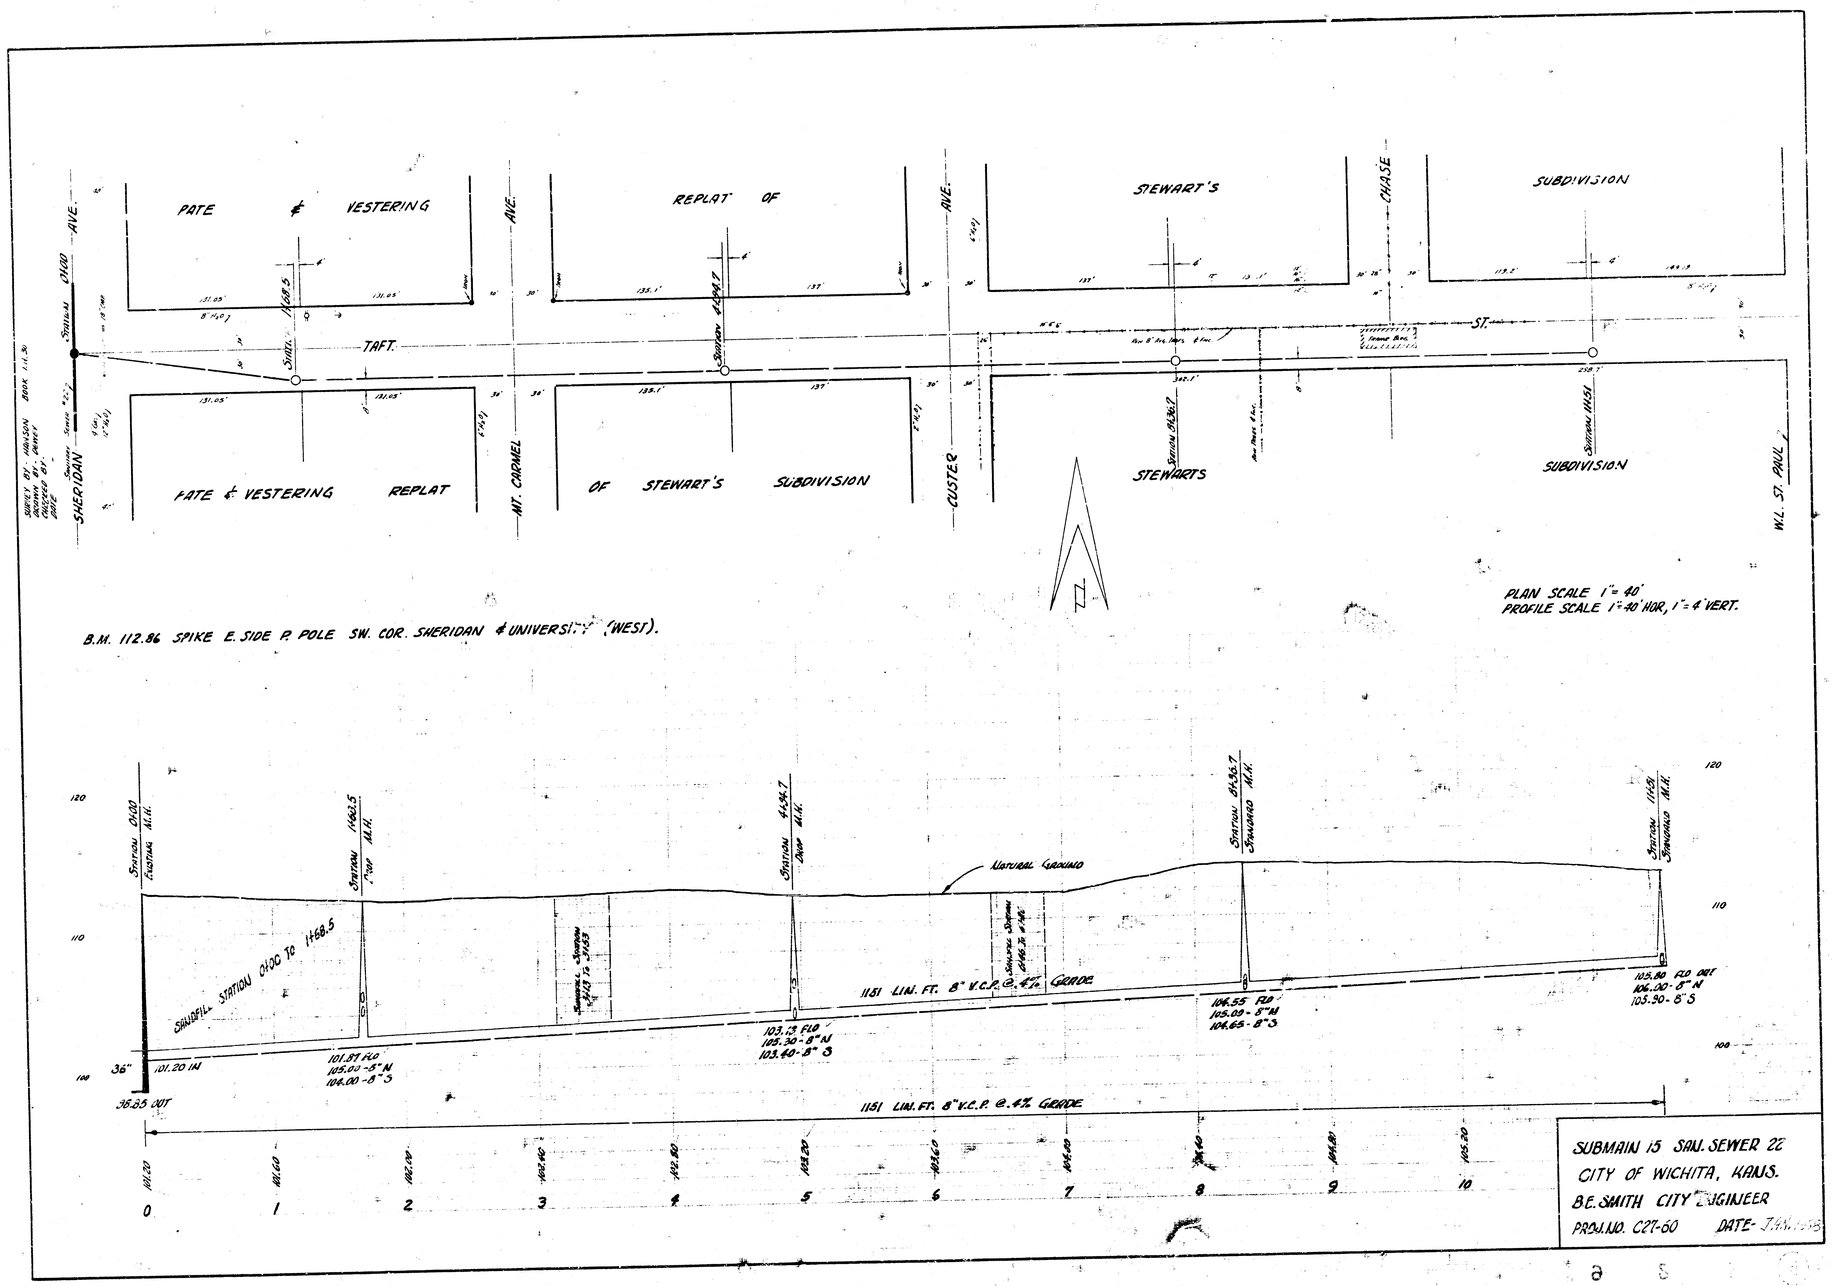

PATE & VESTERING
REPLAT OF
STEWART'S
SUBDIVISION
SHERIDAN AVE.
MT. CARMEL AVE.
CUSTER AVE.
CHASE ST.
W.L. ST. PAUL
TAFT.
FATE & VESTERING REPLAT
OF STEWART'S SUBDIVISION
STEWARTS SUBDIVISION
SURVEY BY: HANSON
BOOK 1.11.30
PAGE
B.M. 112.86 SPIKE E. SIDE P. POLE SW. COR. SHERIDAN & UNIVERSITY (WEST).
PLAN SCALE 1"=40'
PROFILE SCALE 1"=40' HOR, 1"=4' VERT.
STATION 0+00 EXISTING M.H.
STATION 1+62.5 PROP. M.H.
STATION 4+34.7 PROP. M.H.
STATION 6+35.7 STANDARD M.H.
STATION 11+59 STANDARD M.H.
NATURAL GROUND
SANDFILL STATION 0+00 TO 1+68.5
1151 LIN. FT. 8" V.C.P. @ 4% GRADE
101.20 FLO
101.97 FLO
105.00 -5" N
106.00 -5" S
103.73 FLO
105.30 -8" N
103.40 -8" S
106.55 FLO
105.00 -8" N
104.65 -8" S
105.80 FLO OUT
106.00 -8" N
105.90 -8" S
36" 101.20 IN
36.85 OUT
SUBMAIN 15 SAN. SEWER 22
CITY OF WICHITA, KANS.
B.E. SMITH CITY ENGINEER
PROJ. NO. C27-60 DATE- JAN. 1958