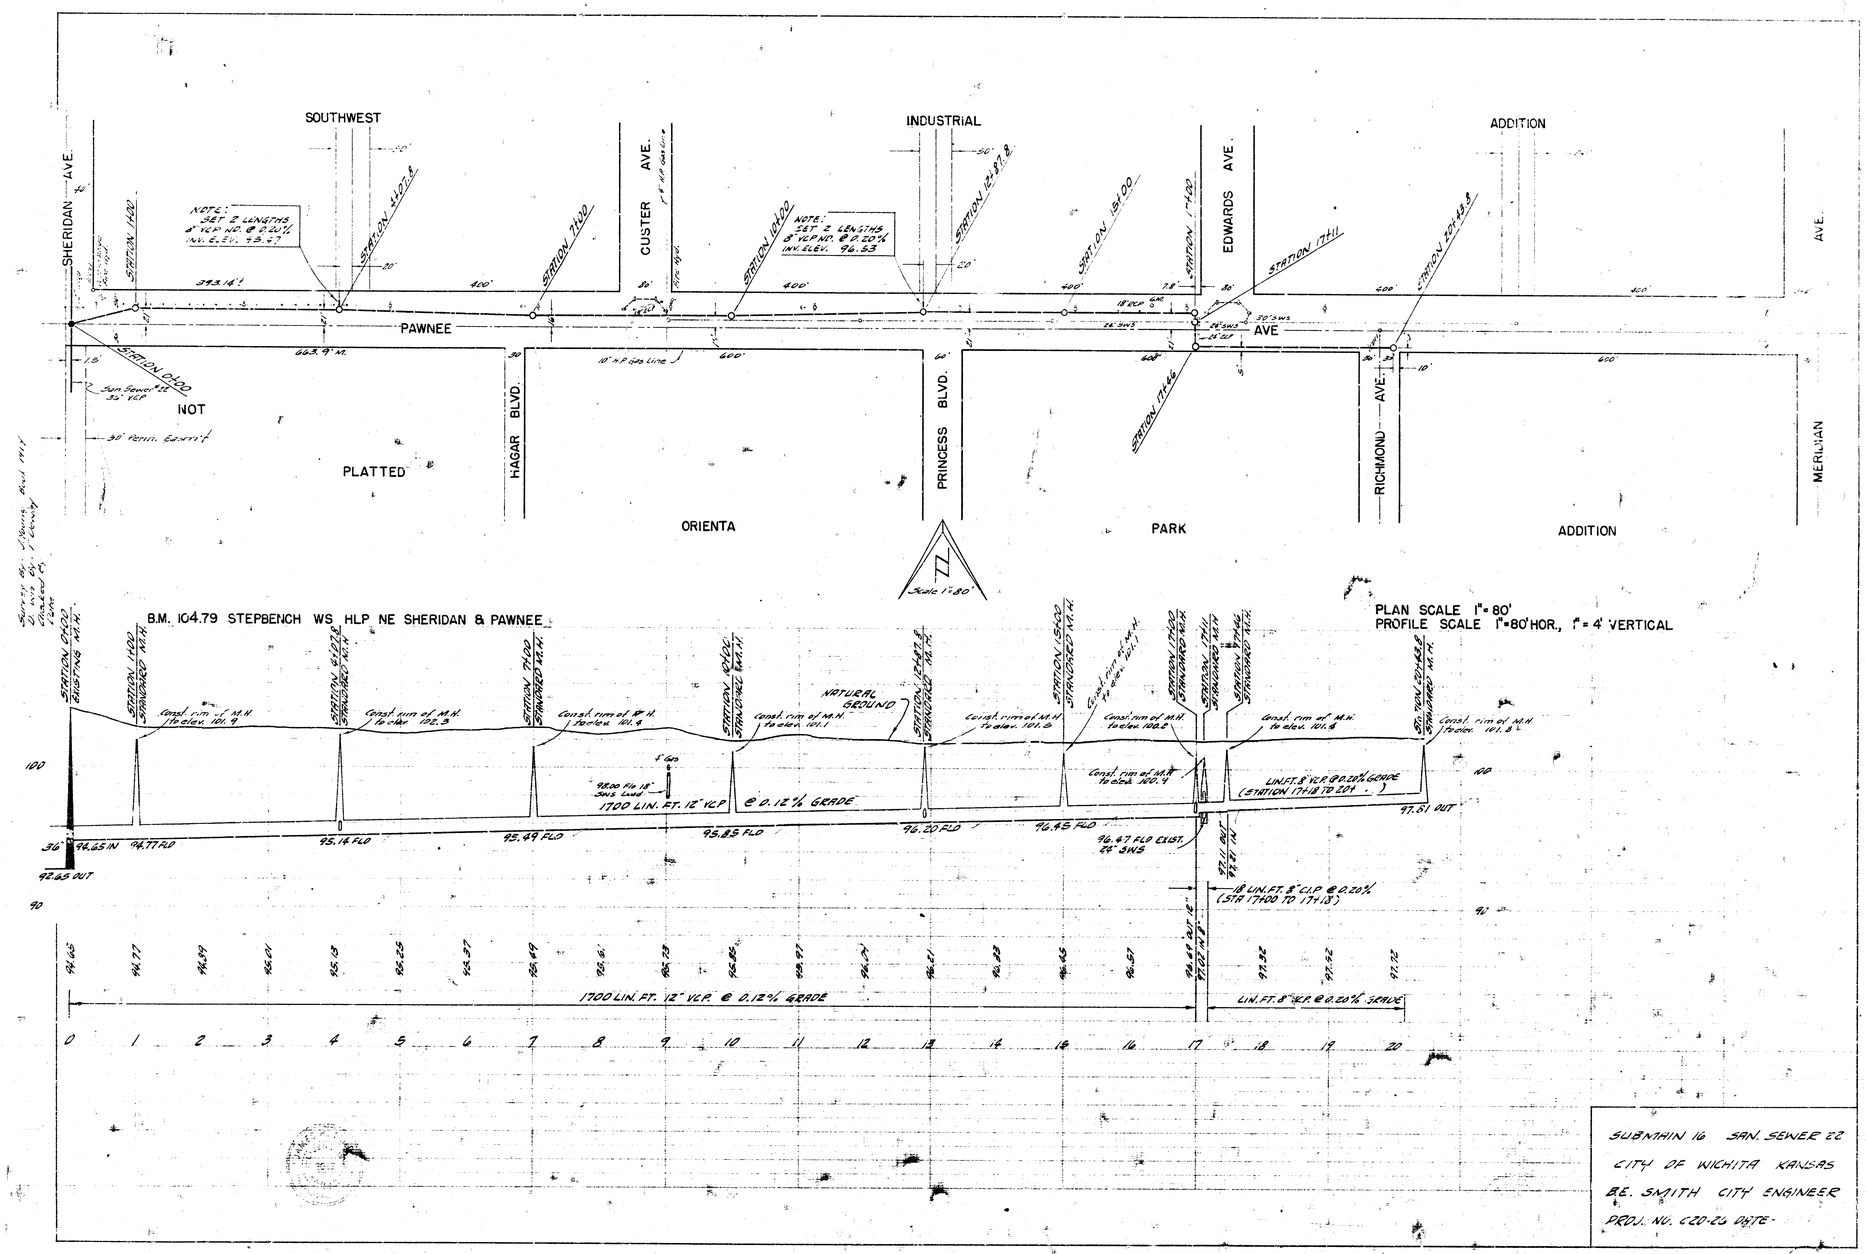
SOUTHWEST
INDUSTRIAL
ADDITION
SHERIDAN AVE.
CUSTER AVE.
EDWARDS AVE.
AVE.
PAWNEE
AVE
NOT
PLATTED
HAGAR BLVD.
ORIENTA
PRINCESS BLVD.
PARK
RICHMOND AVE
ADDITION
MERIDIAN
Scale 1"=80'
PLAN SCALE 1"=80' HOR., 1"=4' VERTICAL
B.M. 104.79 STEPBENCH WS HLP NE SHERIDAN & PAWNEE
NATURAL GROUND
1700 LIN. FT. 12" V.C.P. @ 0.12% GRADE
LIN. FT. 8" V.C.P. @ 0.20% GRADE
(STATION 17+18 TO 20+)
18 LIN. FT. 8" C.I.P. @ 0.20%
(STA 17+00 TO 17+18)
SUBMAIN 16 SAN. SEWER 22
CITY OF WICHITA KANSAS
B.E. SMITH CITY ENGINEER
PROJ. NO. C20-26 DATE