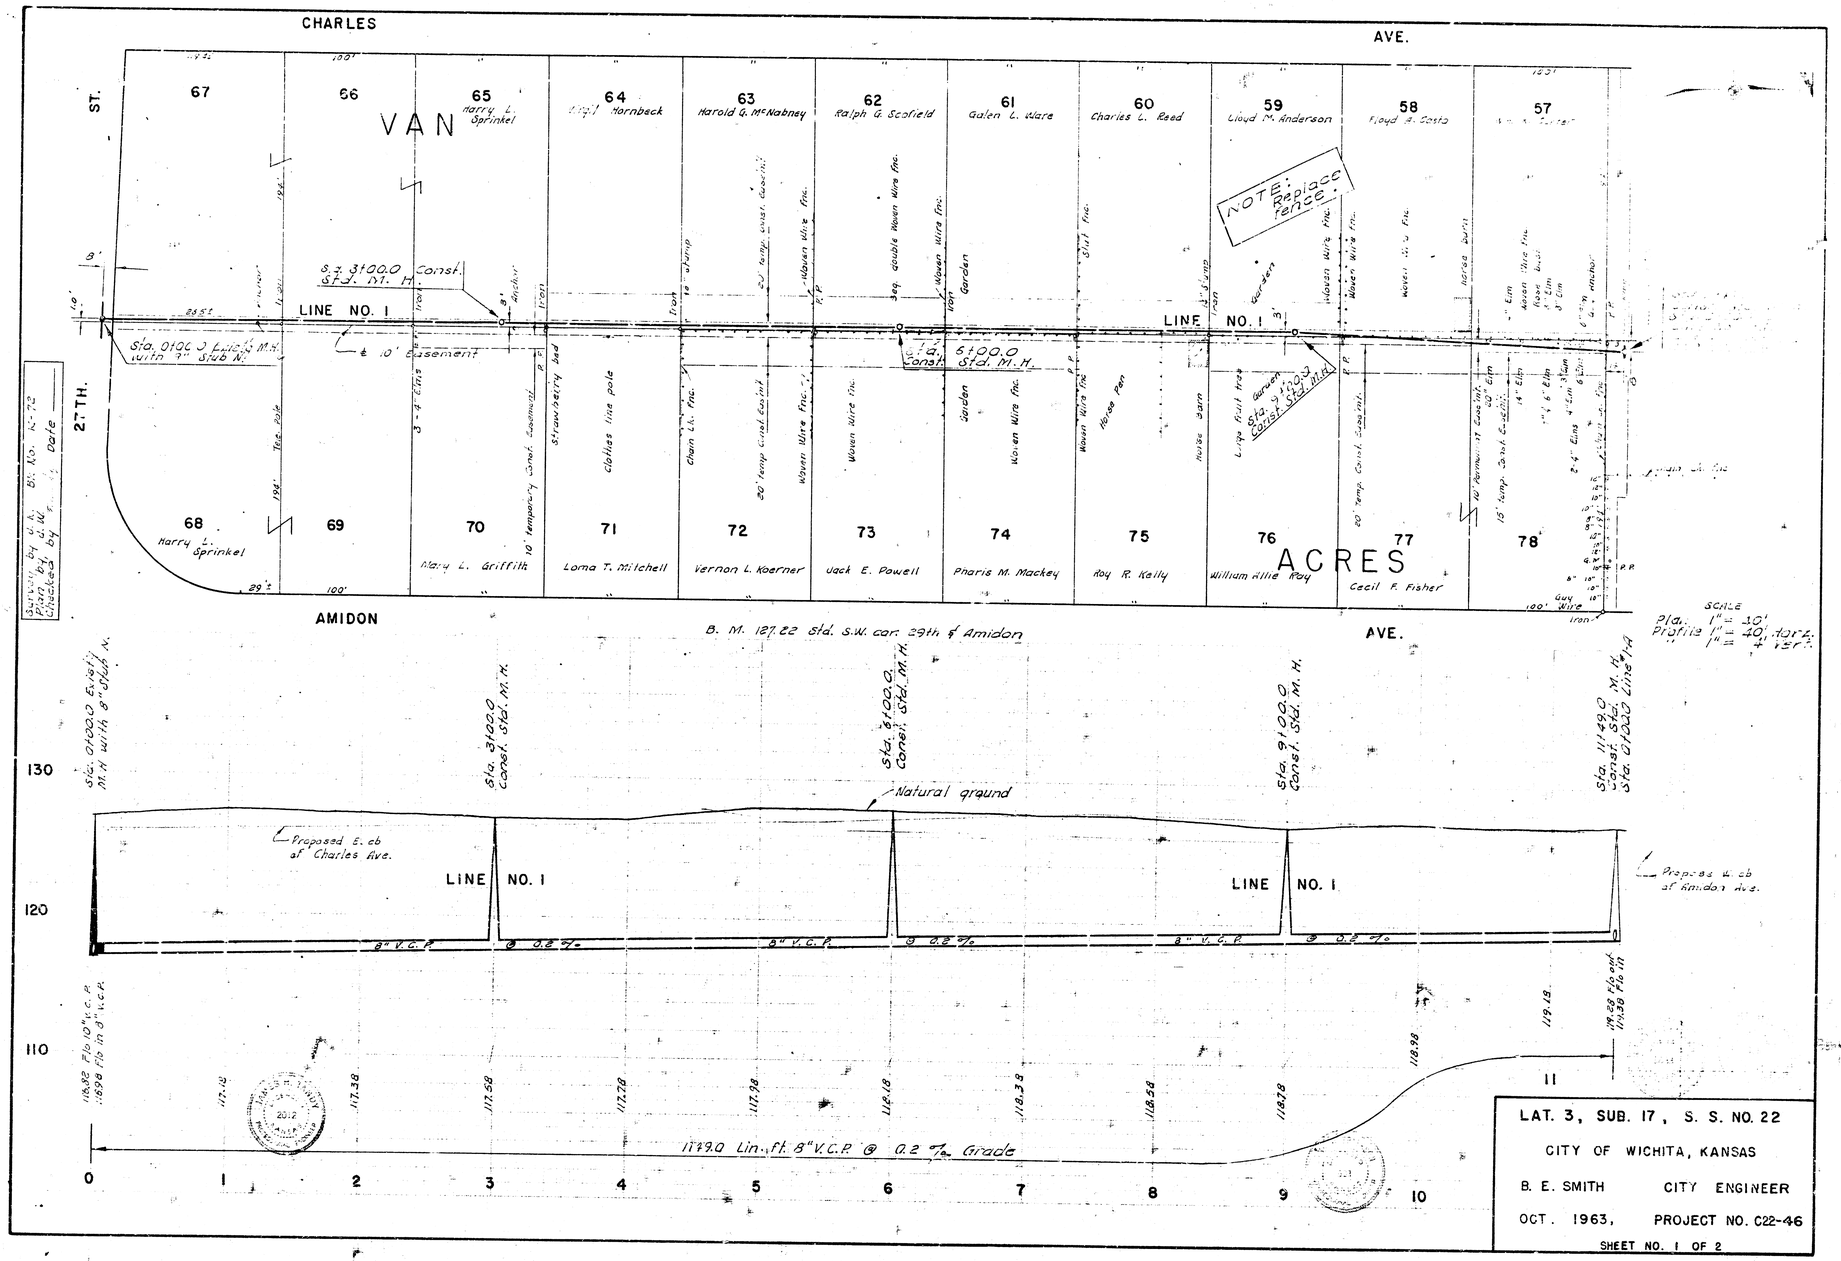

LAT. 3, SUB. 17, S. S. NO. 22

CITY OF WICHITA, KANSAS

B. E. SMITH CITY ENGINEER

OCT. 1963, PROJECT NO. C22-46

SHEET NO. 1 OF 2

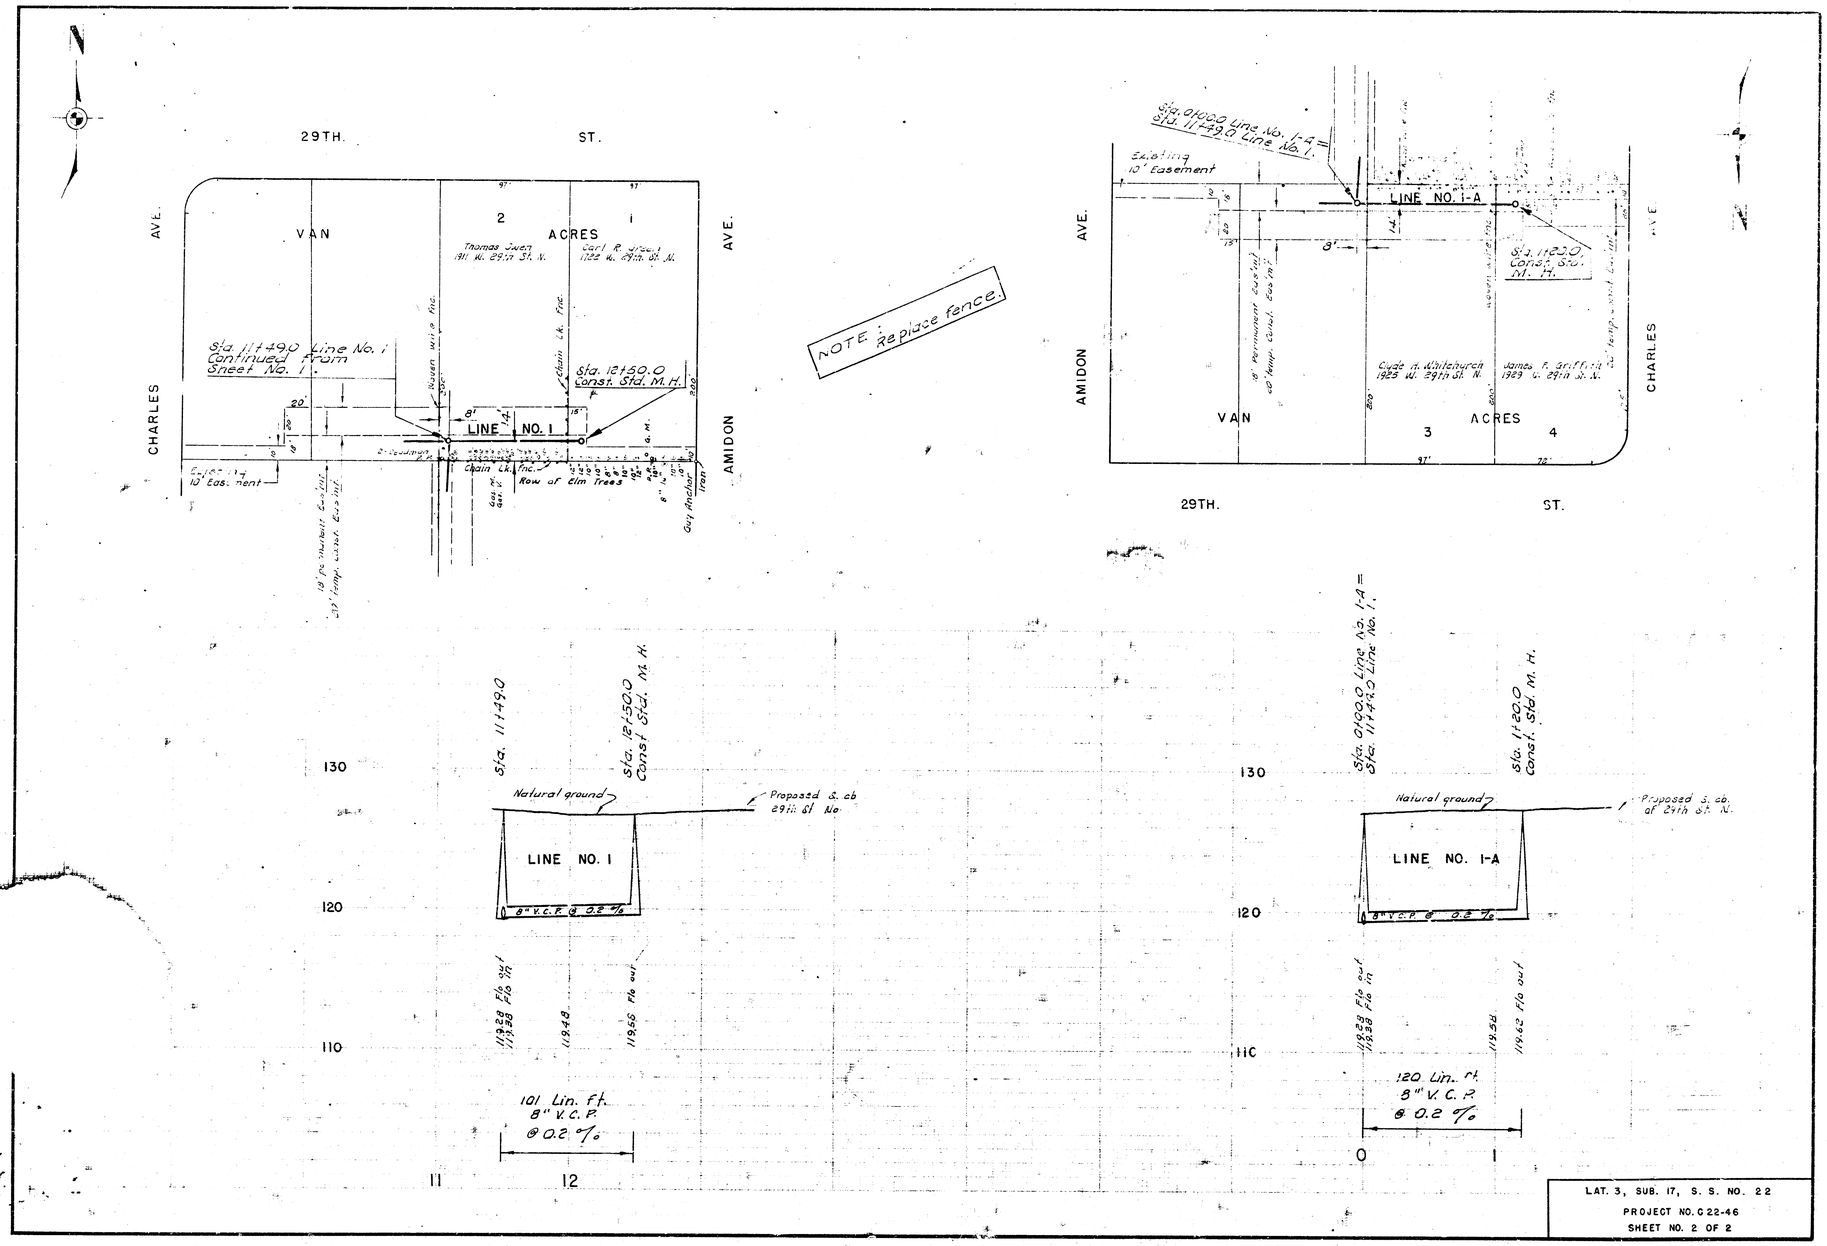

LAT. 3, SUB. 17, S. S. NO. 22

PROJECT NO. C 22-46

SHEET NO. 2 OF 2